
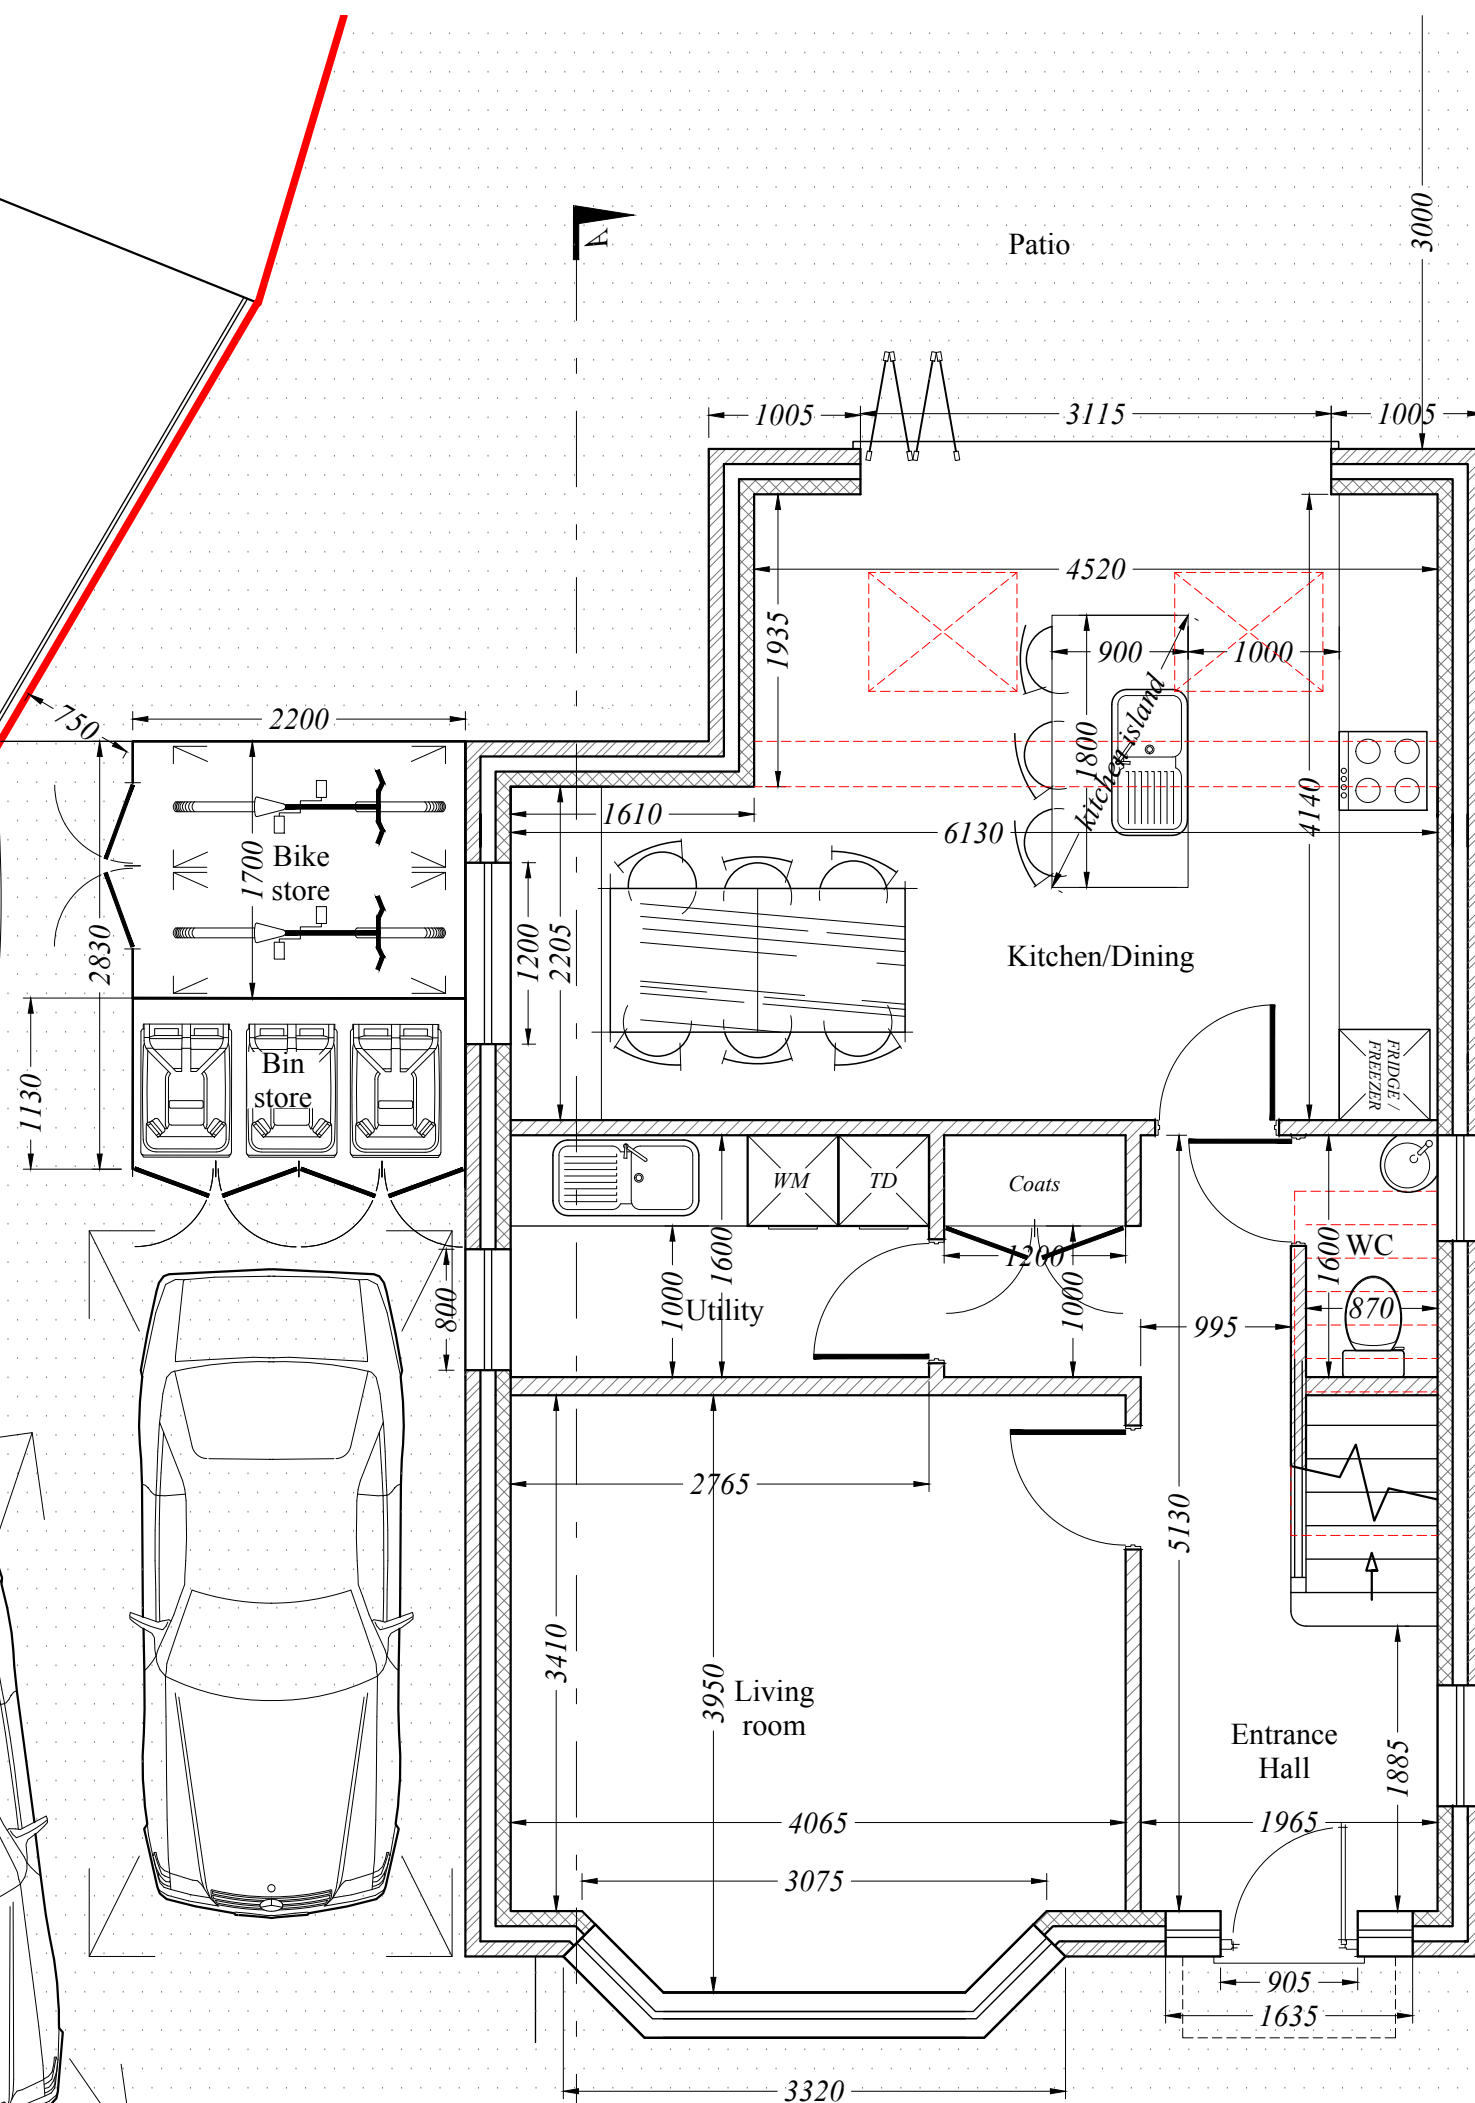


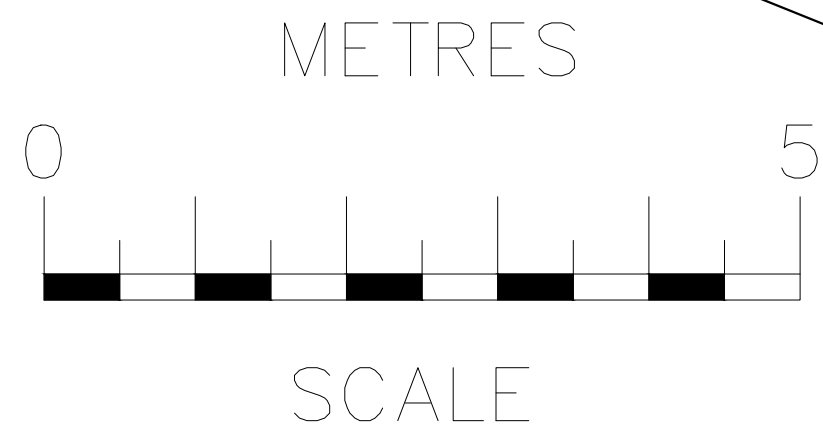

- Previous Planning GEA 176m²
- Previous Planning footprint 98m²
- Current Proposals GEA 120m² (31.8% decrease)
- Current Proposals footprint 65m² (33.6% decrease)

Ground Floor Plan

PRELIMINARY
NOT FOR CONSTRUCTION

rev	date	description
1	03.03.25	WORKS
2	1:50	PLN 06

35 Churchill Avenue, HORSHAM, RH12 2JP
Tel: 01323 523 766 Mob 07998 998 928 email: info@rossbowitchdesign.co.uk
ROSS Design
35 Churchill Avenue, HORSHAM, RH12 2JP
Tel: 01323 523 766 Mob 07998 998 928 email: info@rossbowitchdesign.co.uk
Mr Richard Pitman
PLANS PROPOSED