





 SITE
BOUNDARY

Ordnance Survey AC0000808122
©Crown copyright and database rights
2026

Figured dimensions only are to be used.
© This drawing is the sole copyright of
BOHER ARCHITECTURE LIMITED.
Any discrepancies between this drawing and other
information shall be reported to the Architect.
MODIFICATIONS to be made solely on
ORIGINAL MAGNETIC MEDIA.

REF:	Location:	Size:	M
CTB file:			
REV: DATE:	REVISION:		BY: R/W:

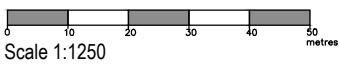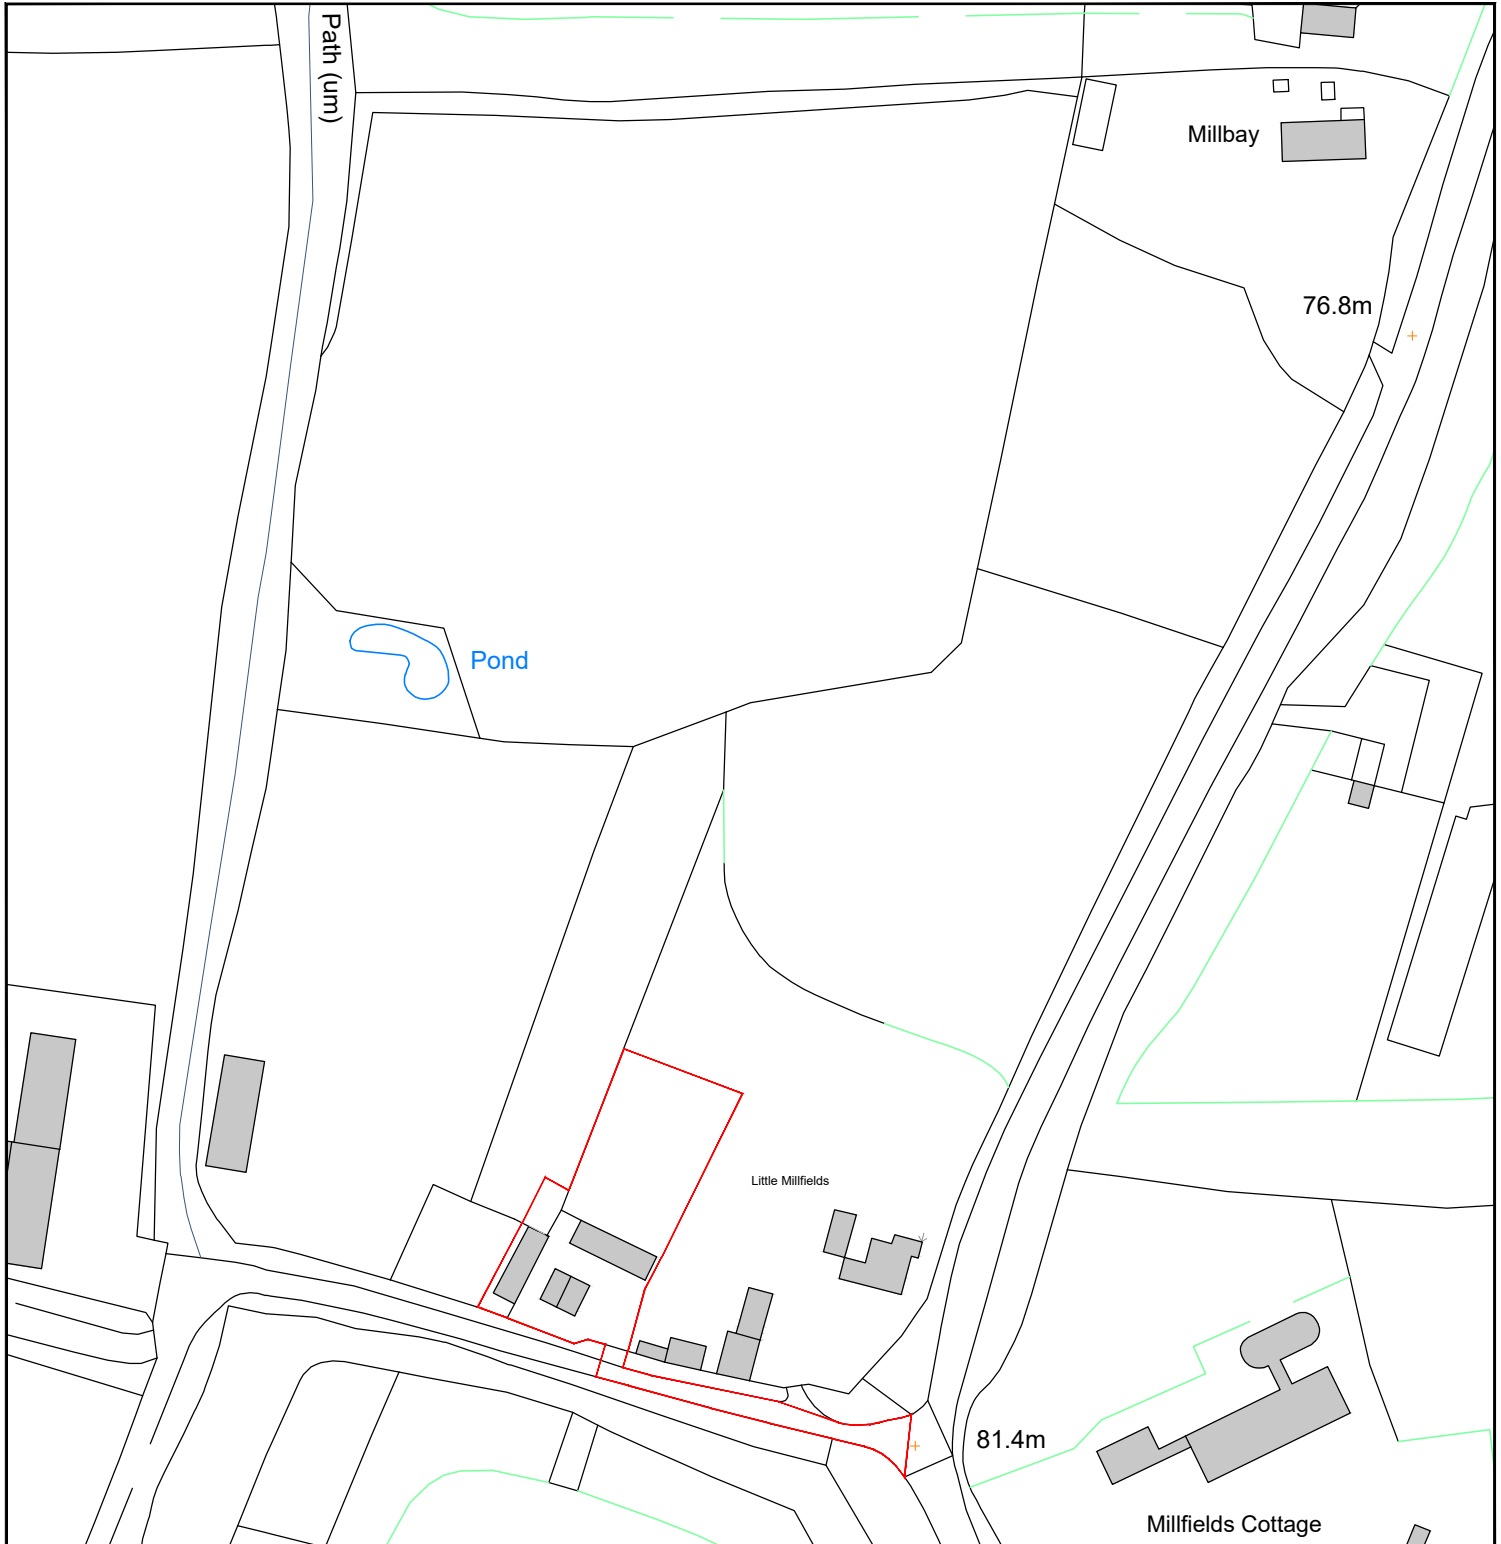

CLIENT	PROJECT	TITLE	STATUS	DRAWN BY	REVIEWED BY
Mr Paul Roger	Little Millfields Horsham road Rowhook Horsham. RH12 3PZ	Location Plan	Planning	CB	CB
DATE			SCALE • A4 DRAWING NUMBER		
June 2026			1:1250	1532	P 000

01730 816336
07949 682974
info@boherarchitecture.com
www.boherarchitecture.com

Challenger House, Rumbolds Hill
Midhurst, GU29 9BY

