


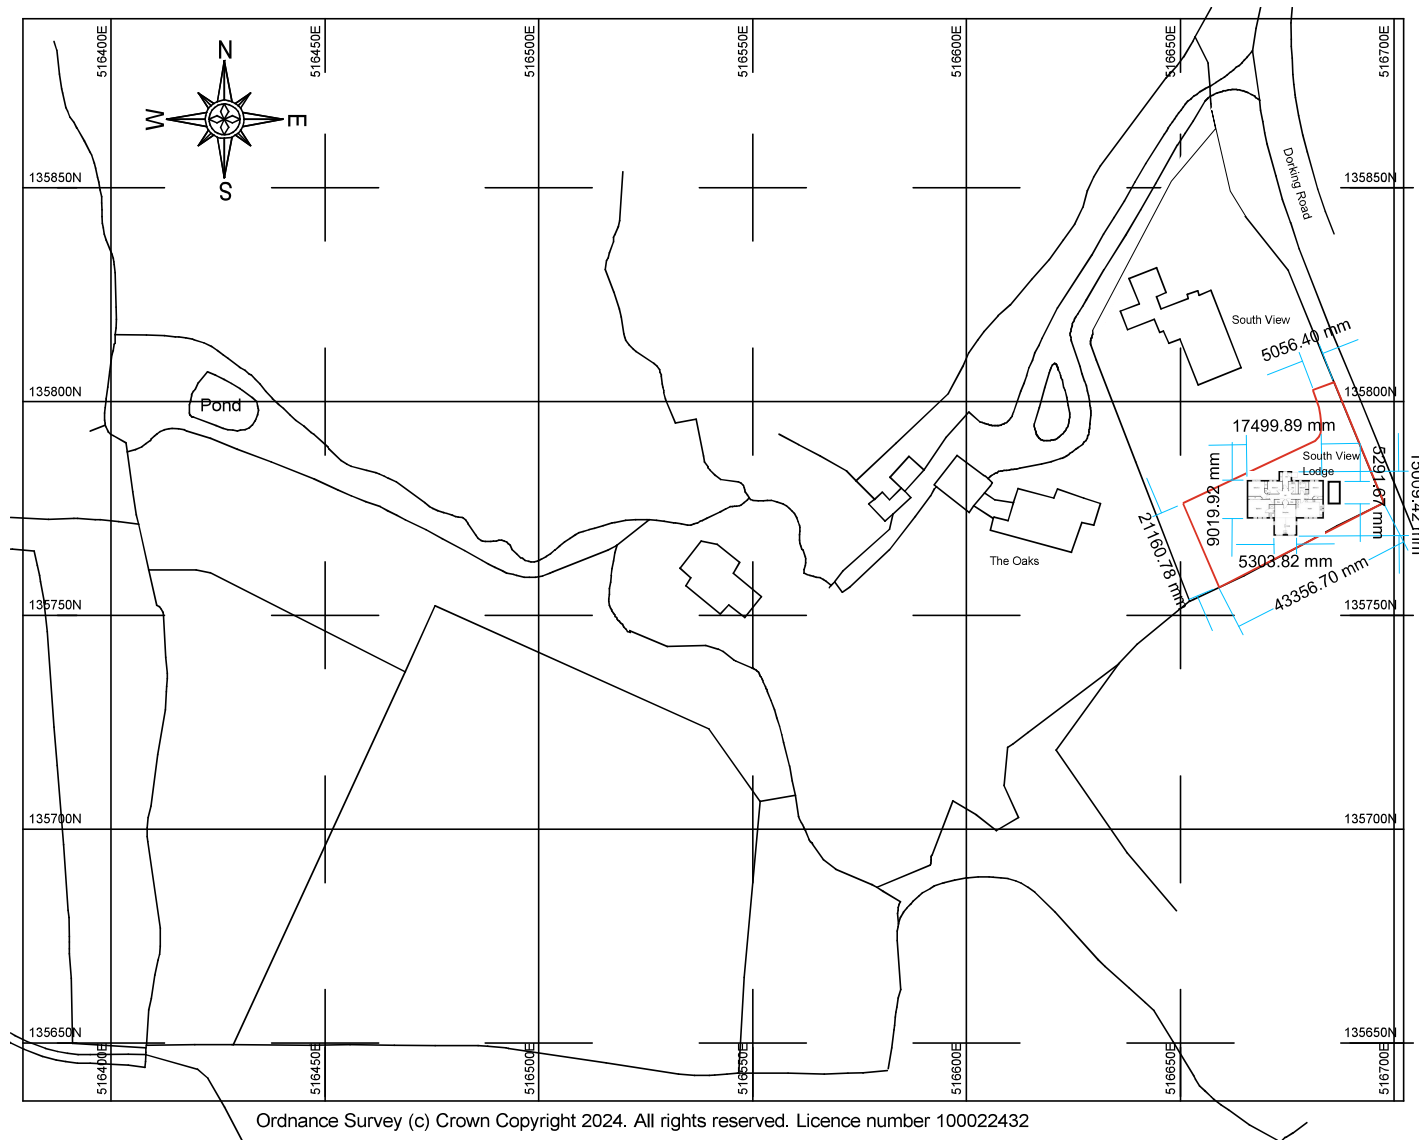

South View Lodge Proposed New Dwelling

Scale: 1/1250 (A3)