


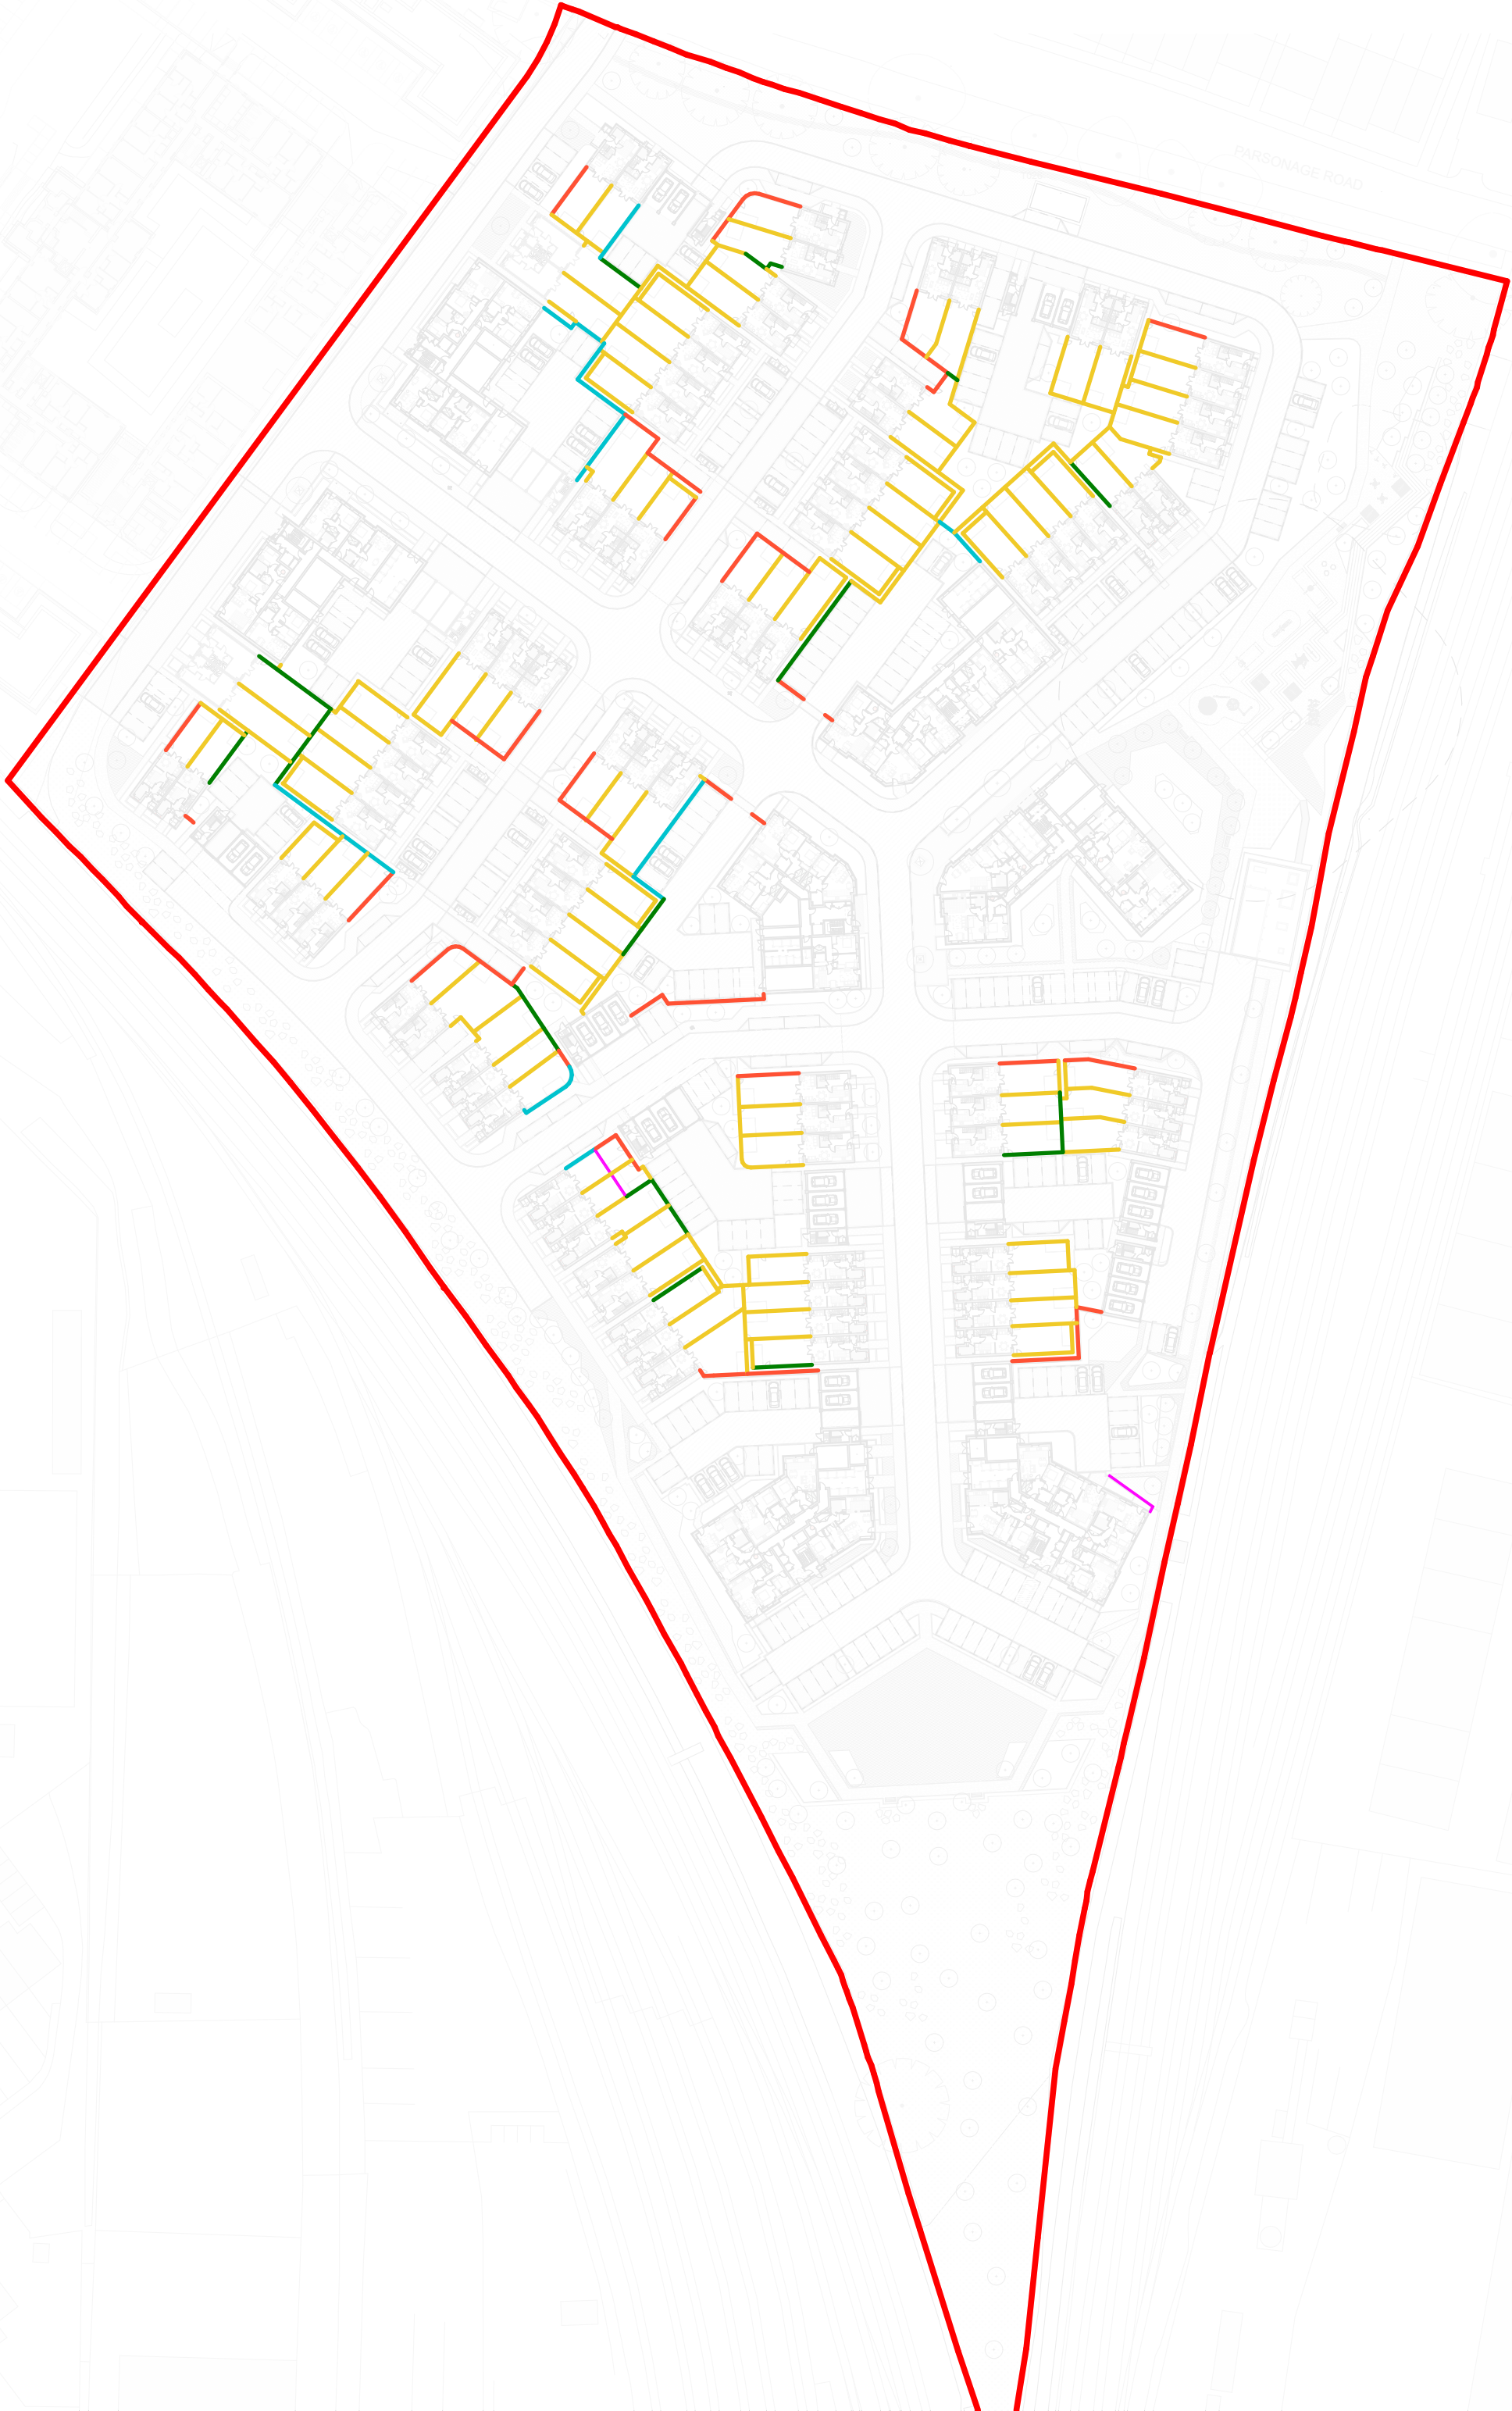

Please Note:

This drawing can only be scaled for planning purposes. Dimensions to be checked on site and any discrepancies are to be highlighted to the Architect prior to construction.

Topographical / Ordnance Survey information shown has been prepared by a third party, HGP accept no responsibility for accuracy or completeness of the survey.

This drawing is to be read in conjunction with all other project drawings, construction notes and / or project specifications including those by other project consultants and specialists. All discrepancies should be reported immediately.

Design subject to detail development / approval. Measurements and accommodation schedules are subject to amendments following coordinated input by others. Costings cannot be finalised until approval / confirmation by relevant authorities and client

- Key**
- 1.8m Closeboard Fence with Gravel Boards
 - 1.8 Closeboard Fence
 - Brick Retaining Wall to 1.8m
 - 1.8m Brick Wall
 - Retaining Wall to Civil Engineers Specification

MUSE

P06	Landscape Amended	14.05.26	IC	MLE
P05	RWP added, Internal layout amended, Stage 3+ Issue	28.11.25	LW	MLE
P04	Plots 166-173 & Plots 241-242 amended	19.02.25	LW	MLE
P03	Updates to Boundary treatments	12.02.25	LW	MLE
Rev	Description	Date	DB	CB

Former Horsham Enterprise Park - East Boundary Treatment Plan

PROJECT	JOB NO
Novartis Site, Horsham	23.166
SCALE	DATE
1:1000 @ A2	10.01.25
DRAWN BY / CHECKED BY	REVISION
IC / MLE	P06
DWG#	STATUS
17100-HGP-P3-00-D-A-0120	PLANNING

