
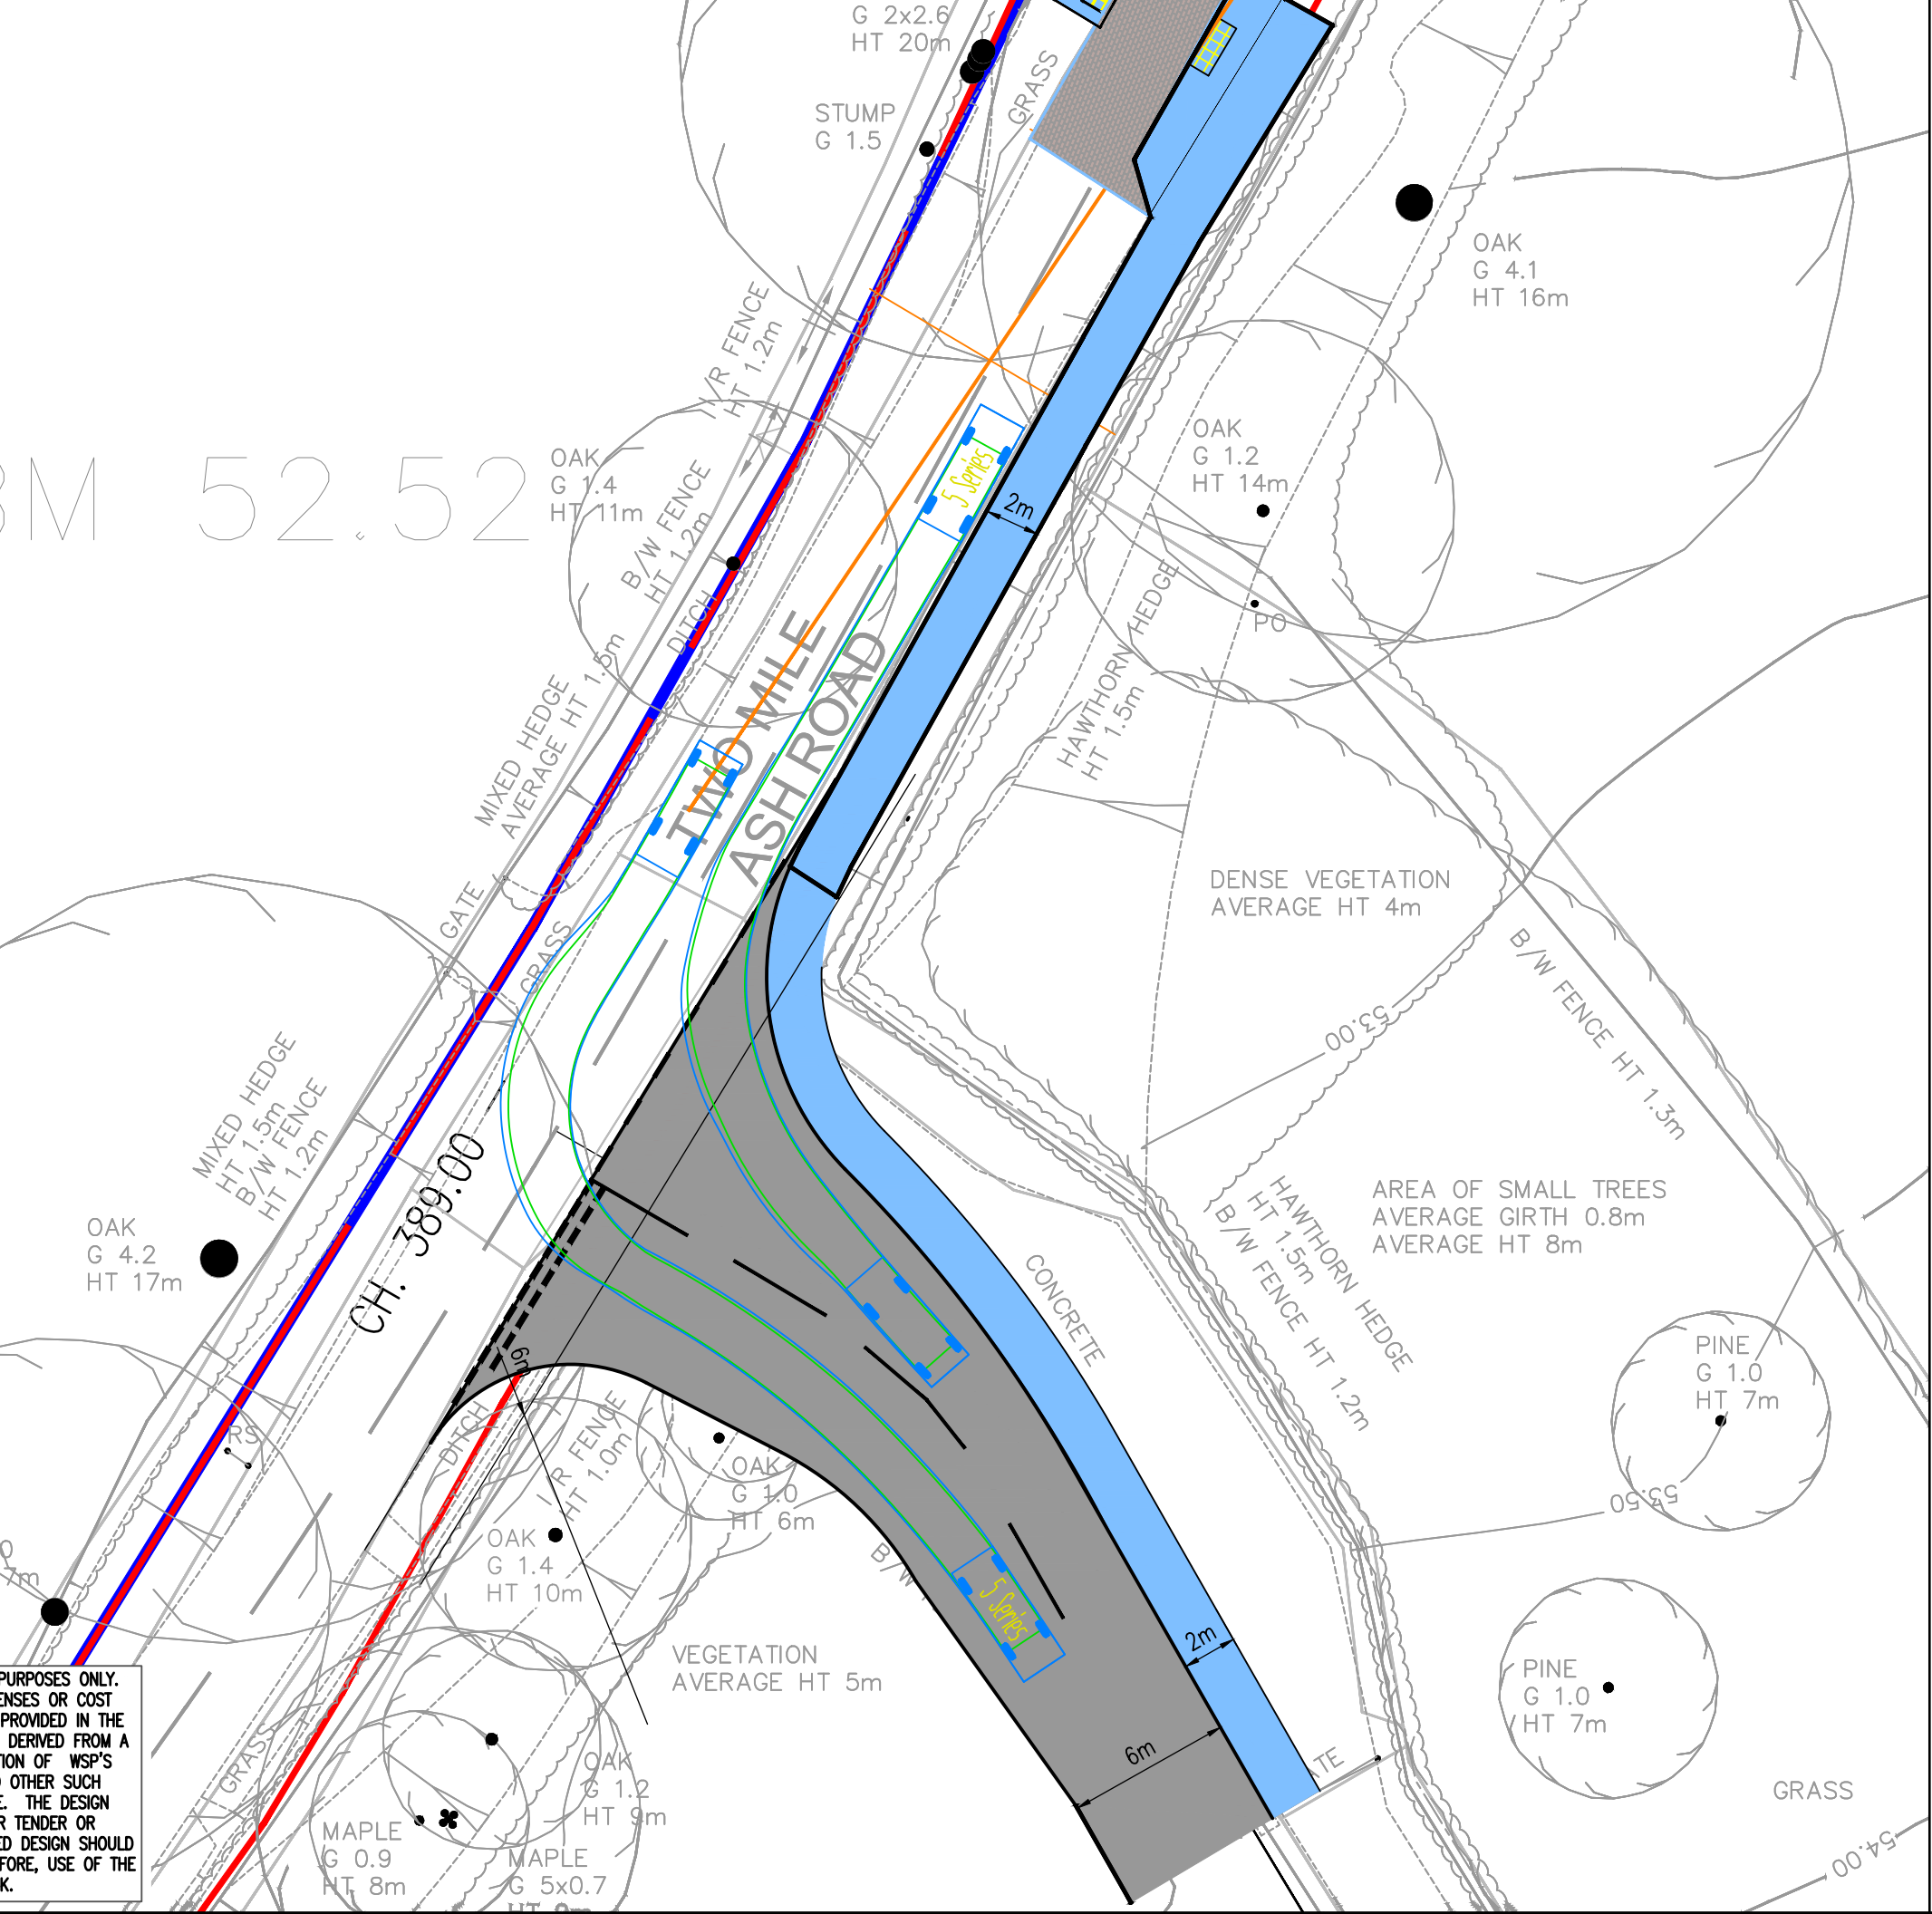
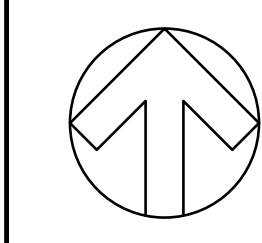
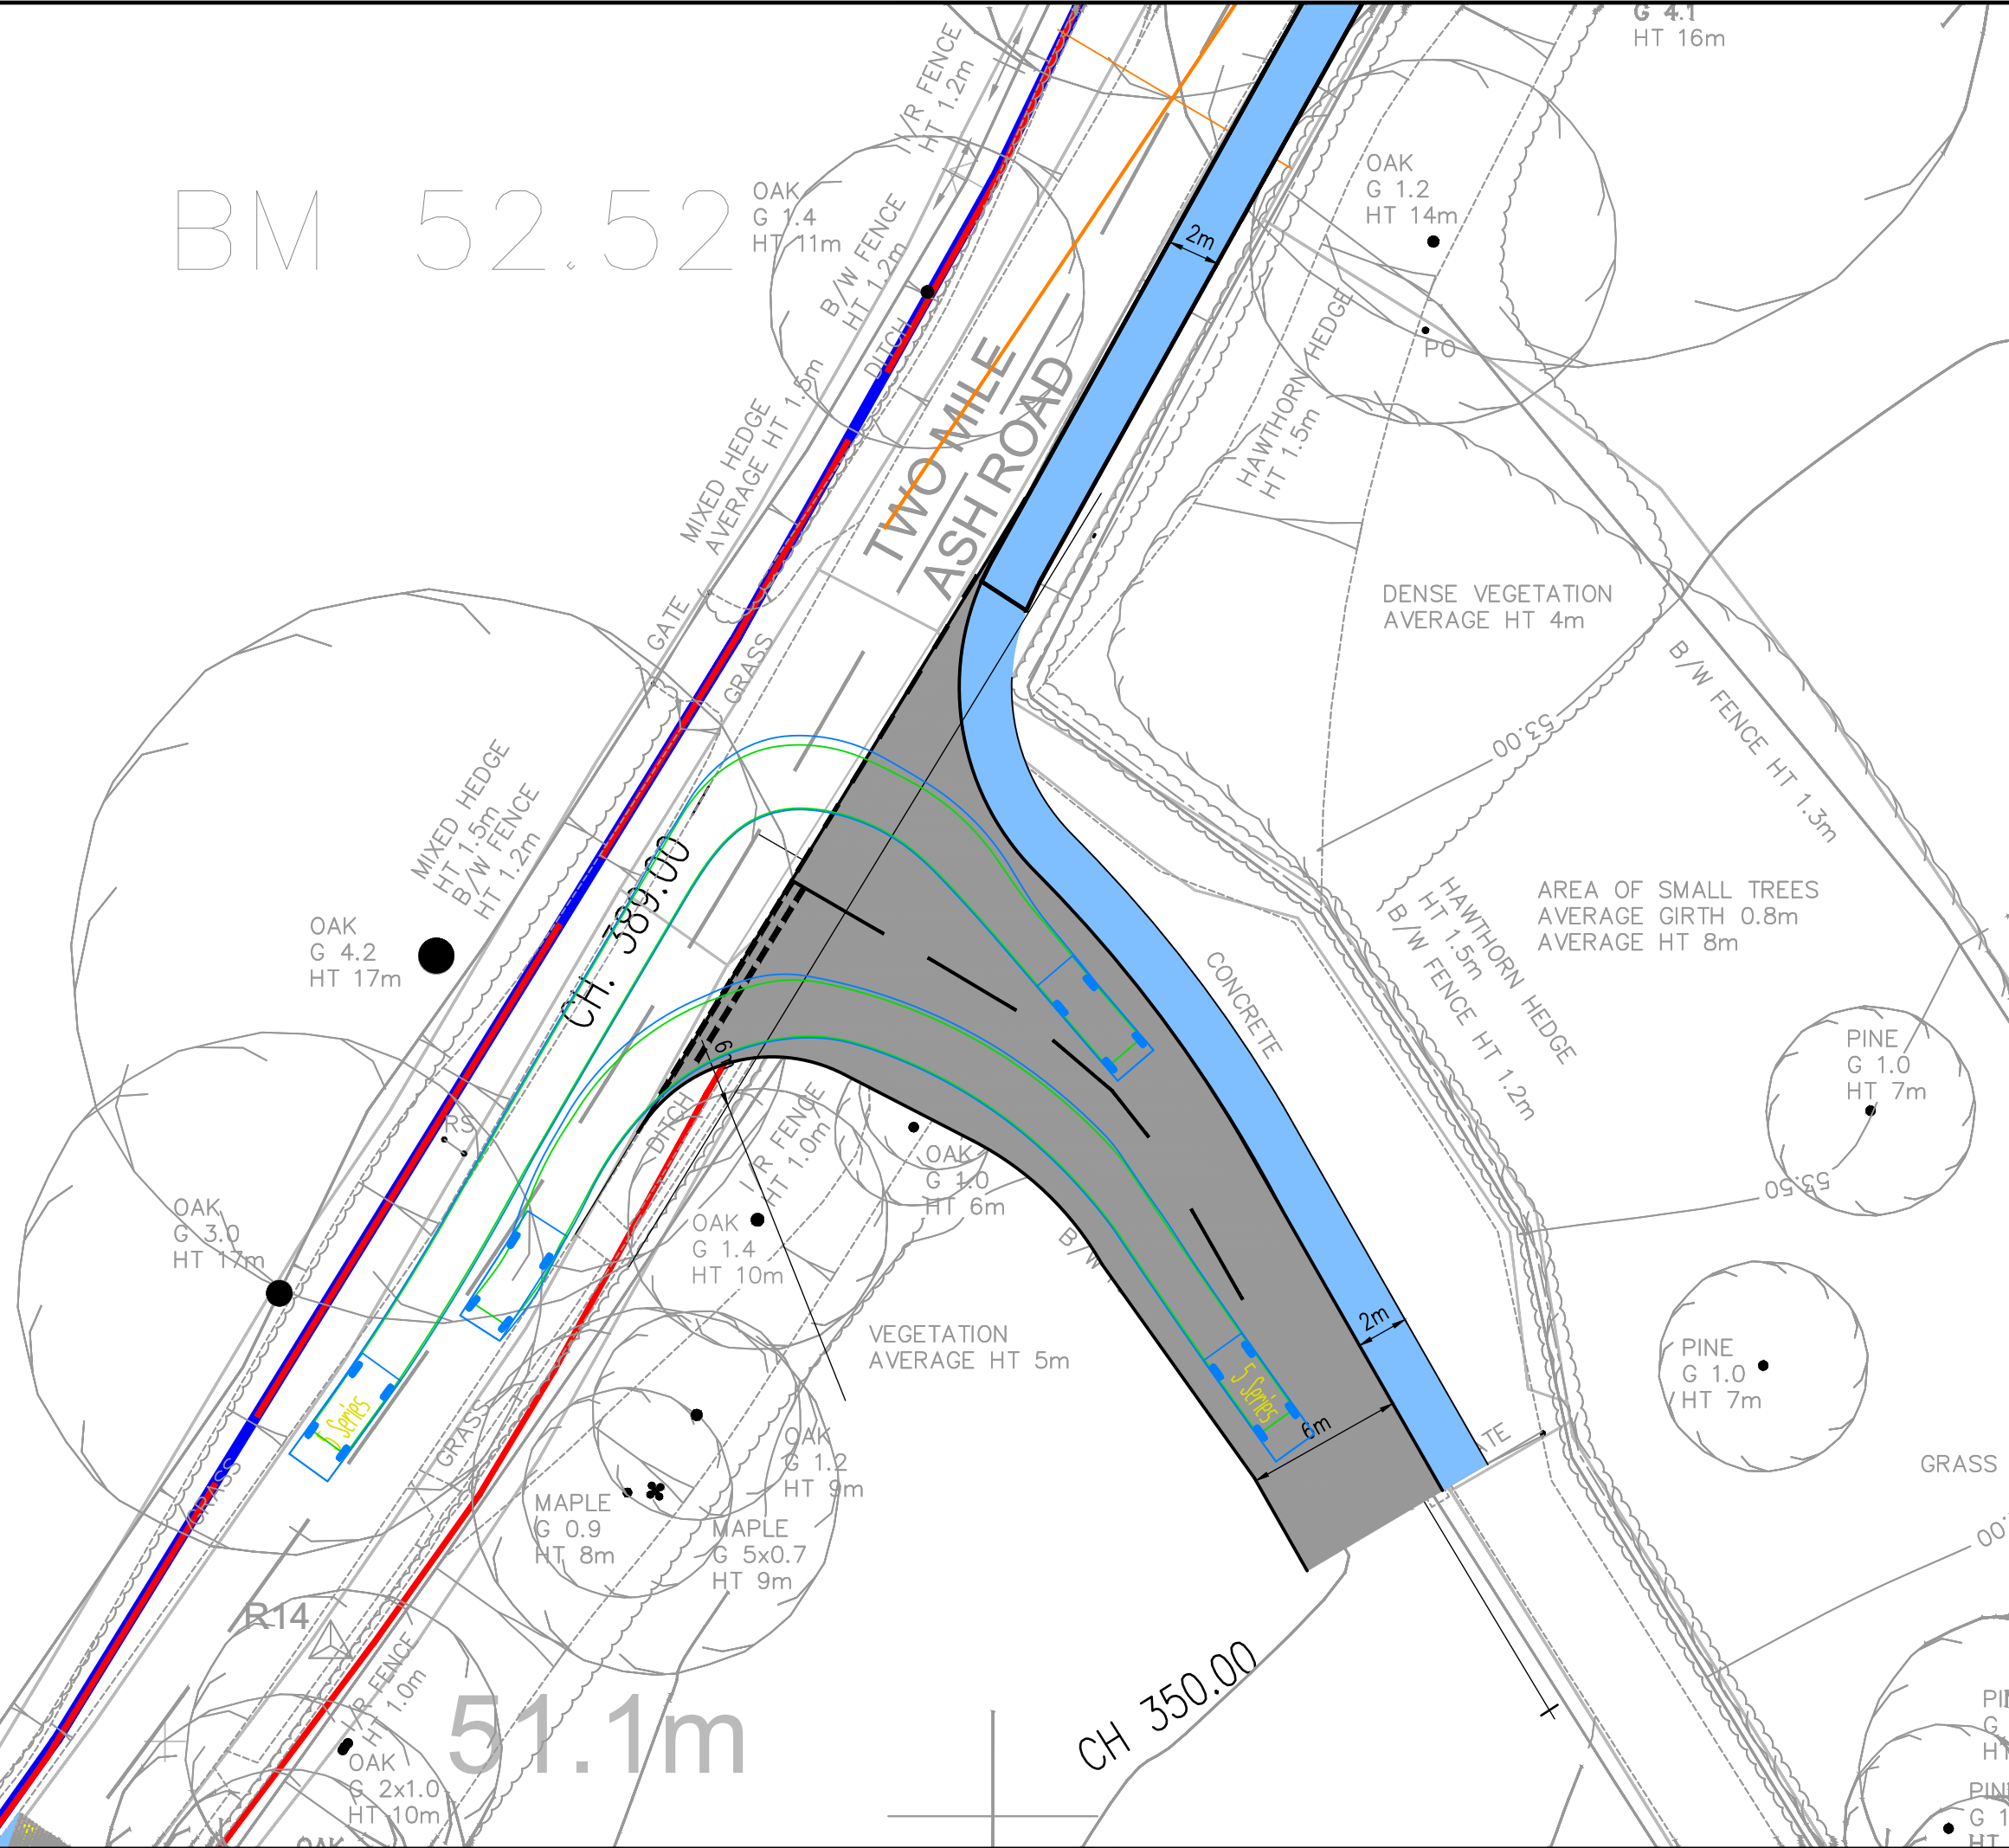
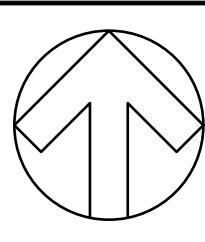
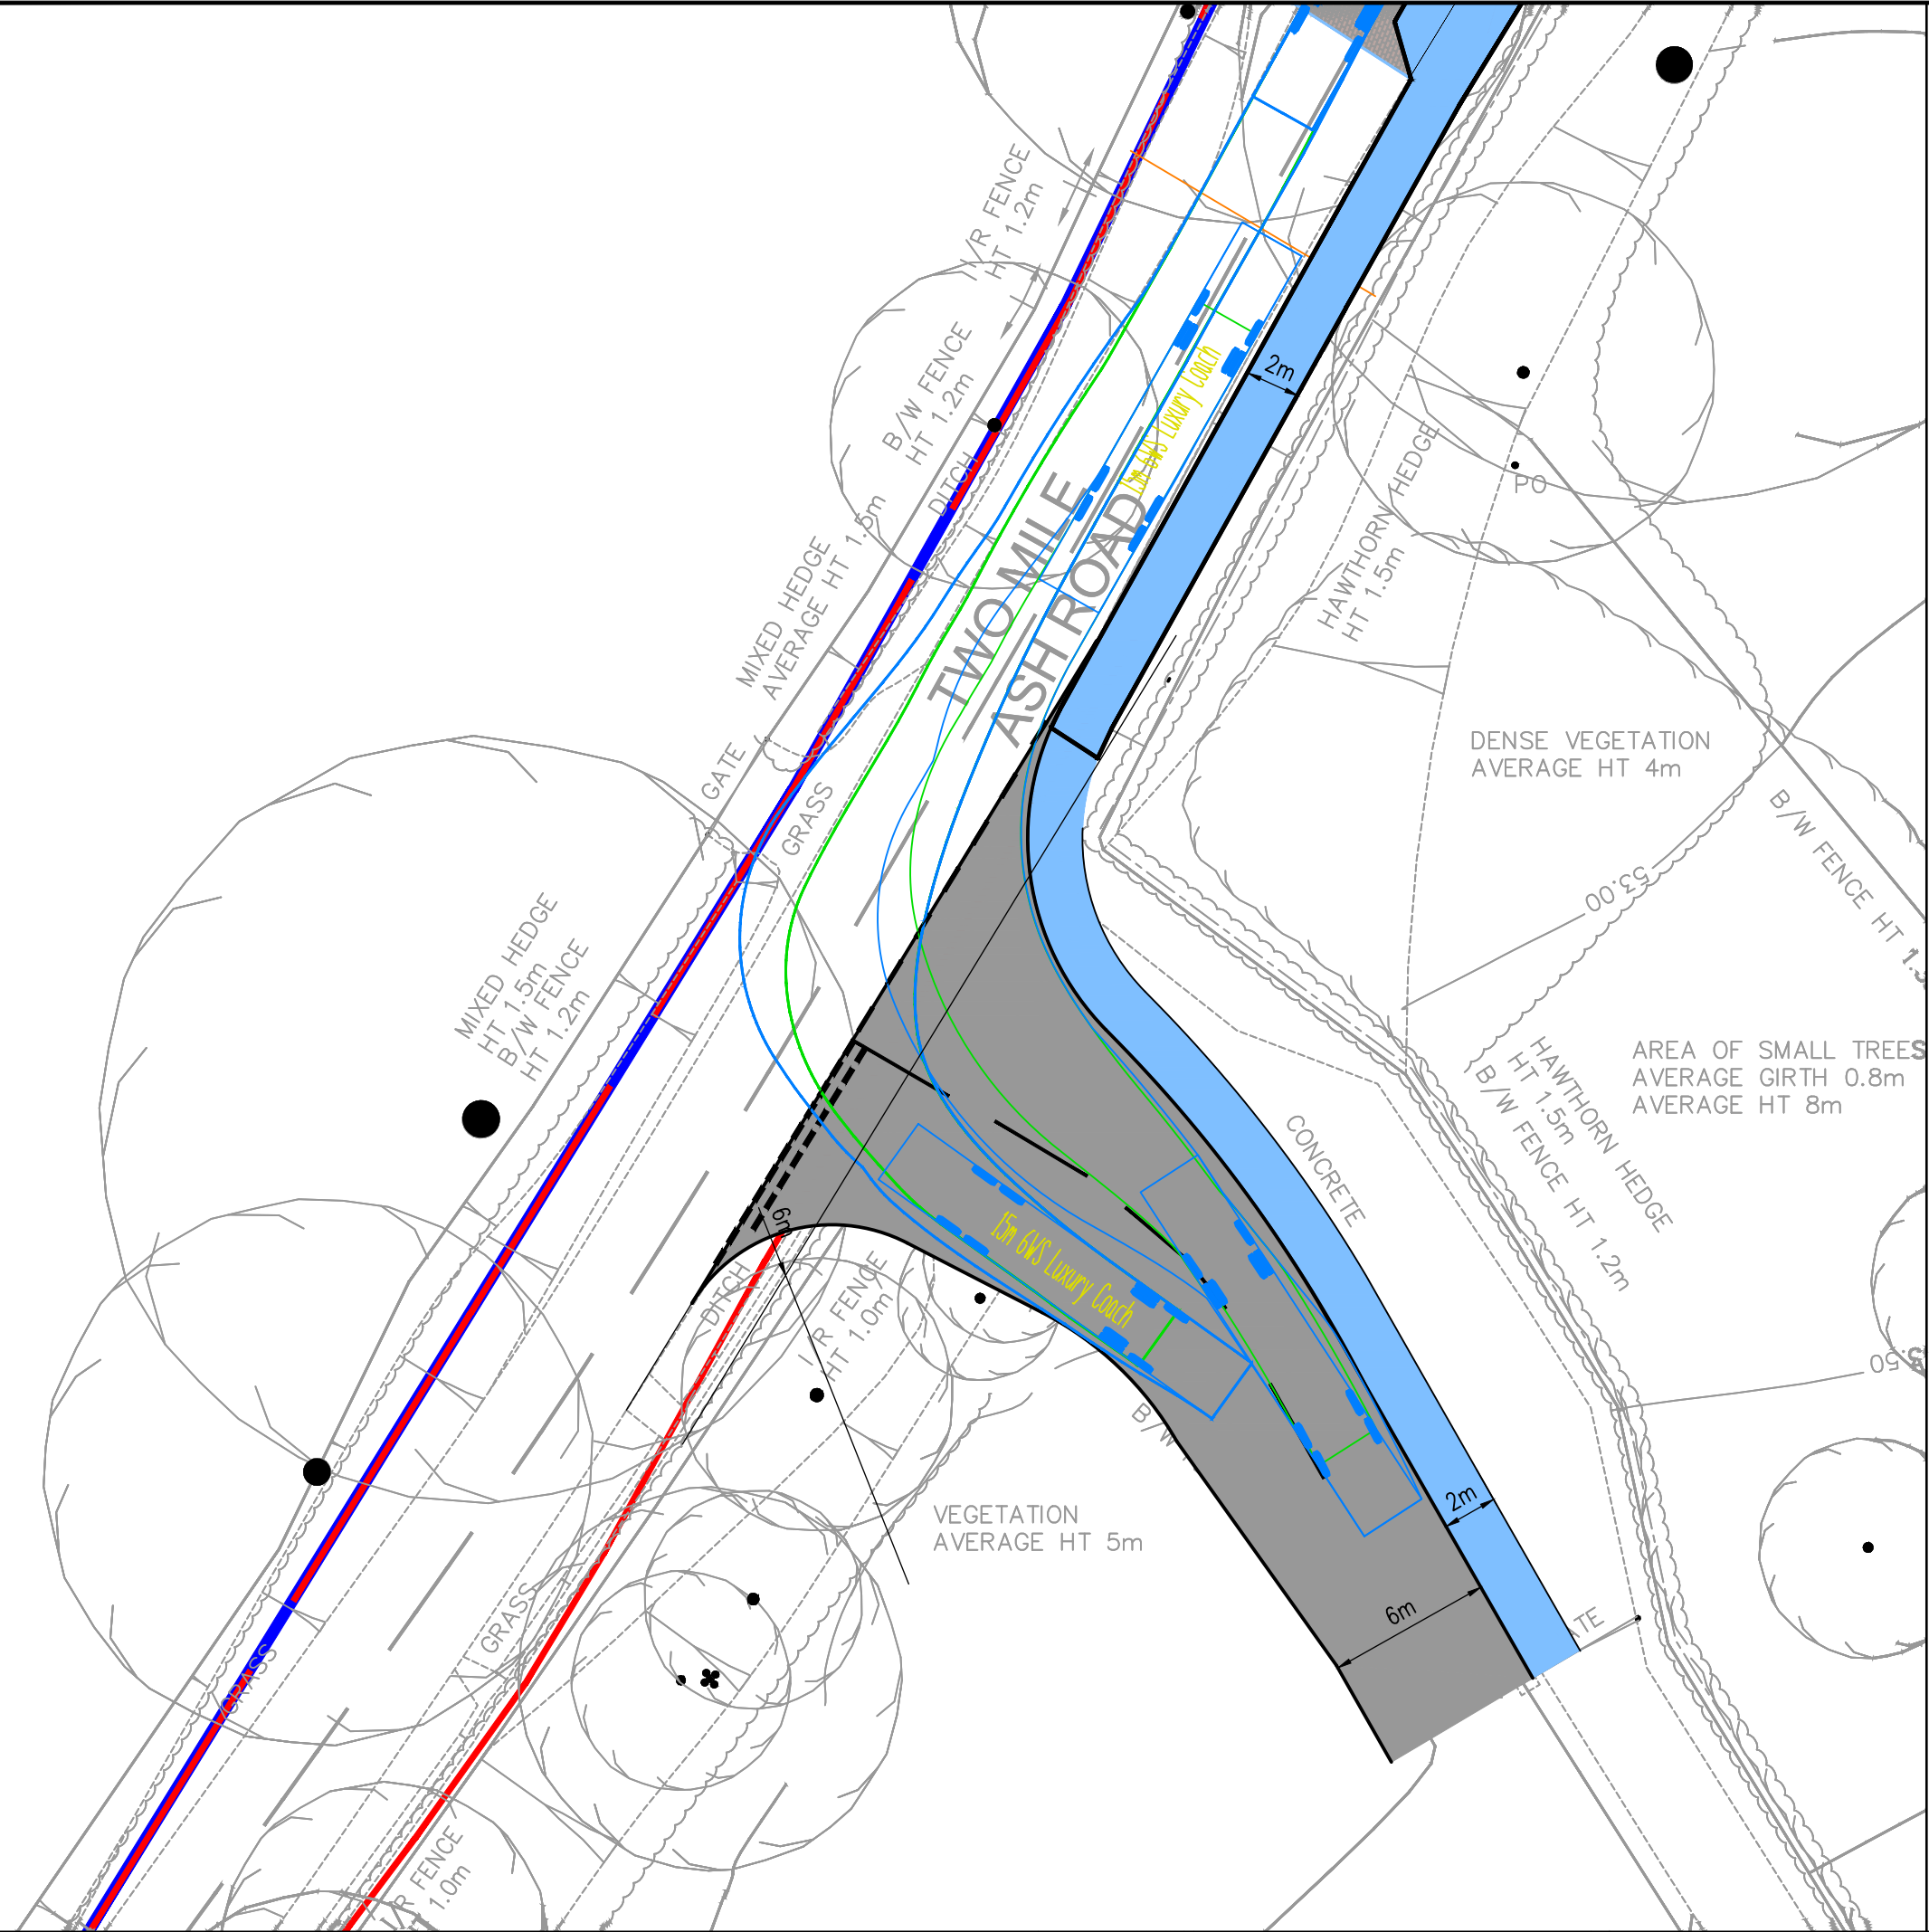
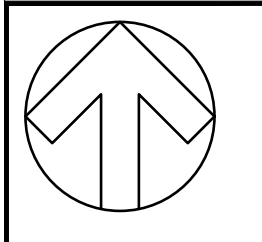
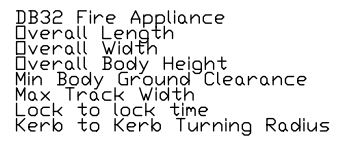
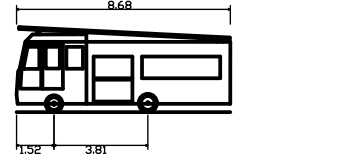


NOTES:

1. THE HIGHWAY BOUNDARY IS BASED ON A OS MAPPING WHILST THIS PLAN IS USING A TOPO BACKGROUND HENCE THE DISCREPANCIES BETWEEN BACKGROUND.

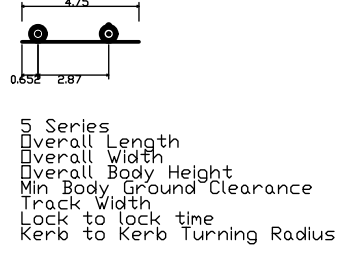

P01	15/05/2026	AH	FIRST ISSUE	PM	27
REV	DATE	BY	DESCRIPTION	CHK	APP

DRAWING STATUS: S0 - WORK IN PROGRESS



Grosvenor House, 2 Grosvenor Square, Southampton, SO15 2BE, UK
T+ 44 (0) 2380 101 700
wsp.com

CLIENT: BERKELEY STRATEGIC LAND LIMITED

ARCHITECT:

SITE/PROJECT: LAND NORTH WEST OF SOUTHWATER

TITLE: TWO MILE ASH/ SITE ACCESS PRIORITY JUNCTION ACCESS SWEEP PATH ANALYSIS

SCALE @ A1: 1:200	CHECKED: PM	APPROVED: DD
PROJECT NO: UK0043490.9681	DESIGNED: AH	DRAWN: AH
		DATE: MAY 2026

DRAWING NO: UK0043490.9681-WSP-XX-XX-DR-TP-1102-01	REV: P01
--	----------

© WSP UK Ltd

File name: \\UK.WSPGROUP.COM\CENTRAL DATA\PROJECTS\1009\1000\0009\497 - NORTH SOUTHWATER PHASE 203 WPTP TRANSPORT PLANNING\03 DRAWINGS\AUTOCAD\UK0043490.9681-WSP-XX-XX-DR-TP-1102-01.DWG, printed on 17 May 2026 21:21:52, by Moss, Philip

THIS PROVISIONAL PRELIMINARY DESIGN IS FOR GUIDANCE PURPOSES ONLY. WSP ACCEPTS NO LIABILITY FOR ANY DAMAGE, LOSS, EXPENSES OR COST INCURRED AS A RESULT OF RELYING ON THE INFORMATION PROVIDED IN THE DESIGN APPRAISAL ESTIMATE. THE APPRAISAL ESTIMATE WAS DERIVED FROM A MIXTURE OF THIRD PARTY INFORMATION AND THE APPLICATION OF WSP'S REASONABLE SKILL AND CARE, BUT MAY BE SUBJECT TO OTHER SUCH INFORMATION AND VARIATIONS OF WHICH WSP IS UNAWARE. THE DESIGN APPRAISAL ESTIMATE SHOULD NOT BE RELIED UPON FOR TENDER OR PROCUREMENT PURPOSES. FOR ACCURATE ADVICE A DETAILED DESIGN SHOULD BE CARRIED OUT AT THE APPROPRIATE DESIGN STAGE, THEREFORE, USE OF THE INFORMATION IS ENTIRELY AT YOUR OWN RISK.