


FRYERN PARK FARM SITE LAYOUT PLAN SCALE 1:500

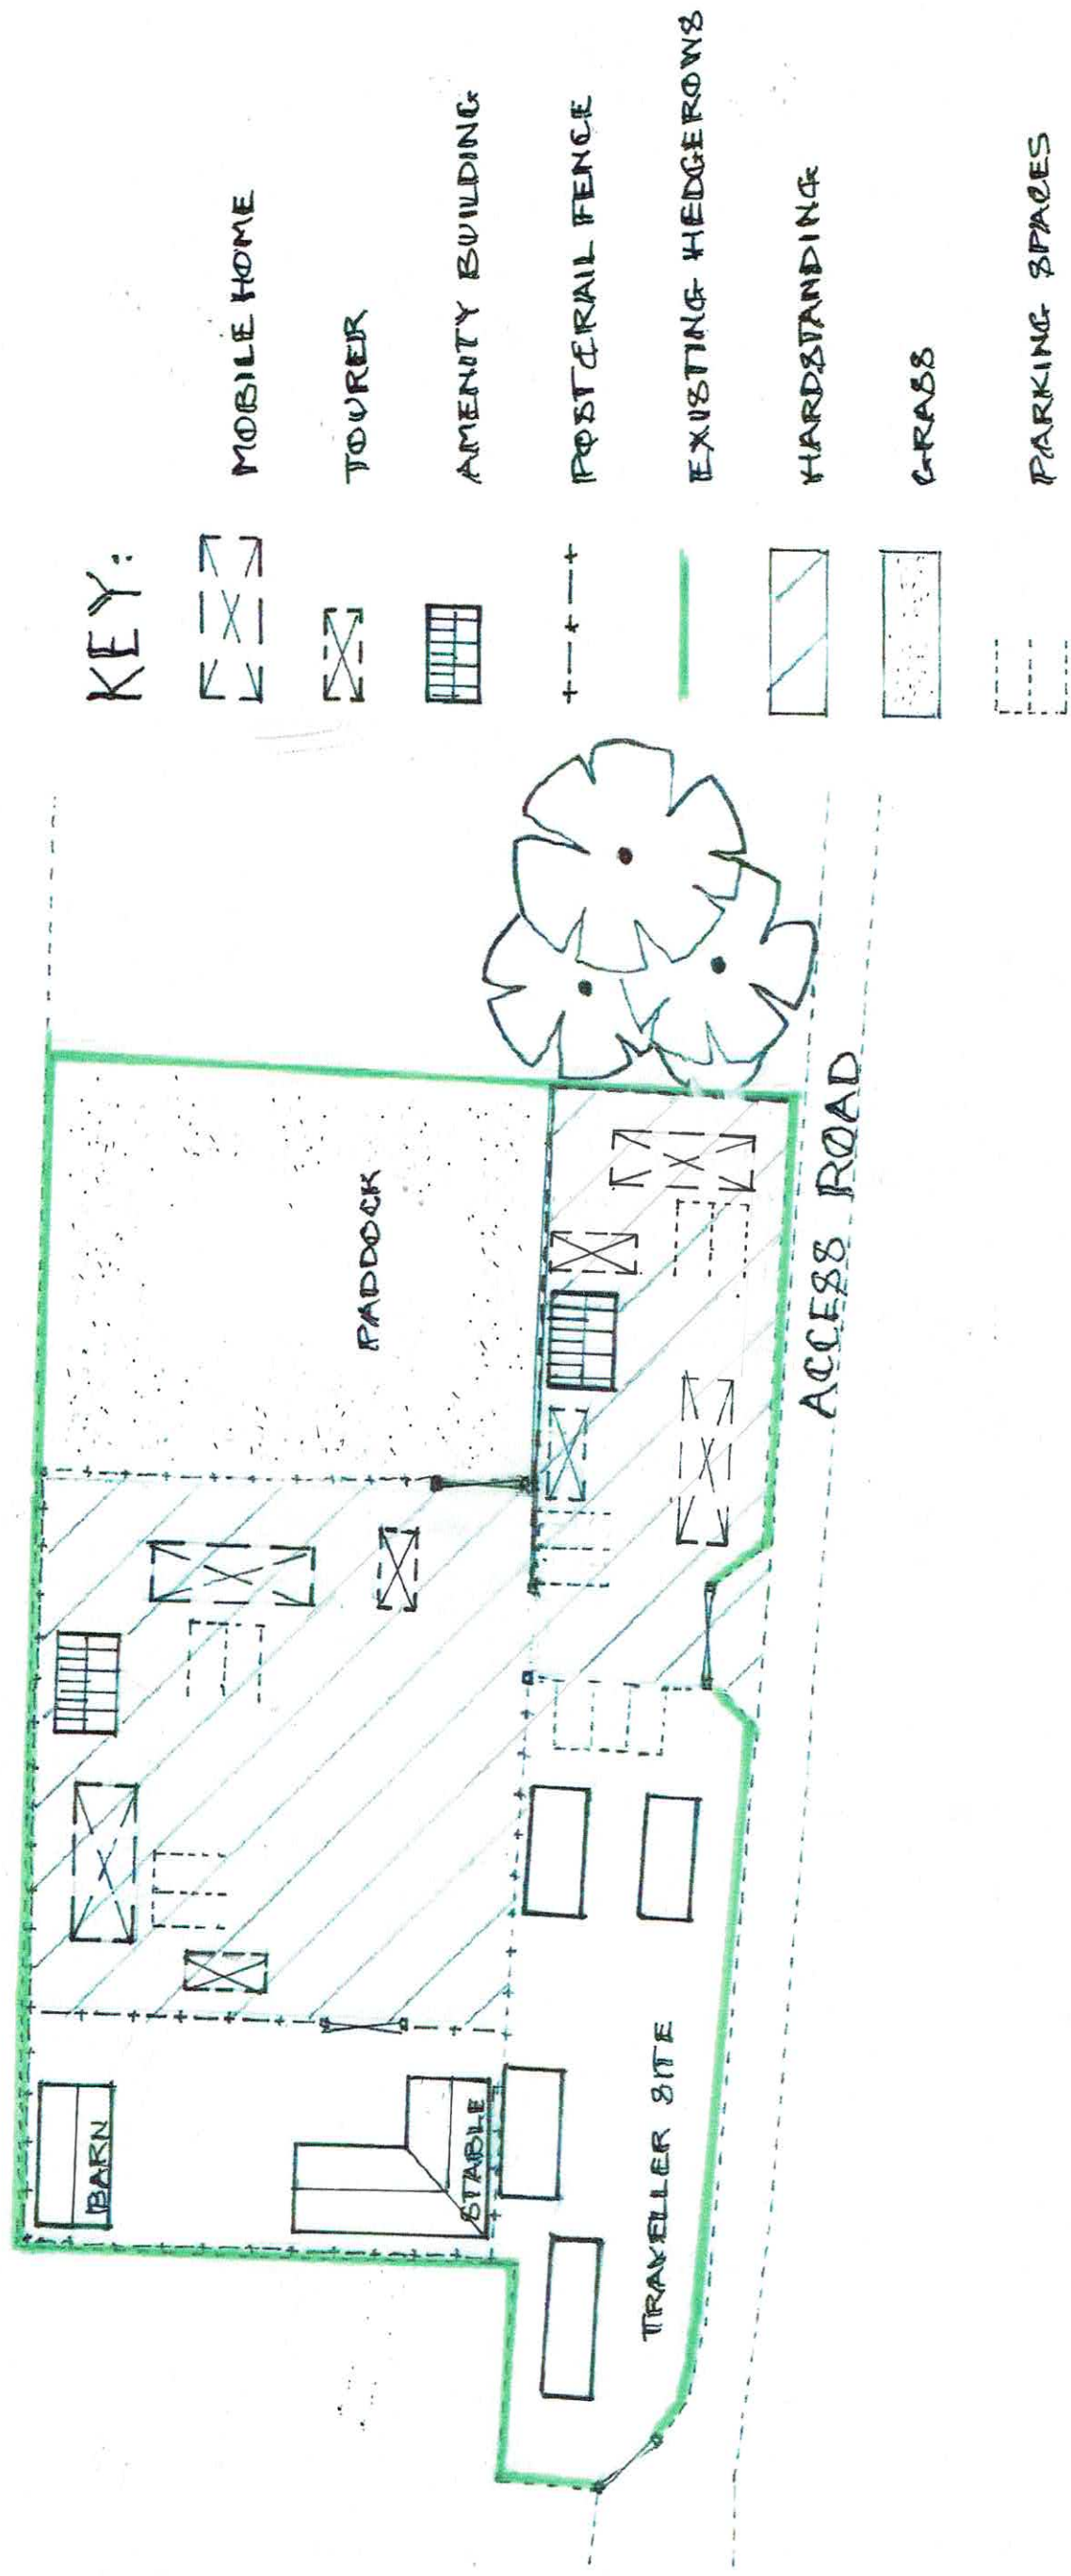

DRNG. N: PBA1 REVA