

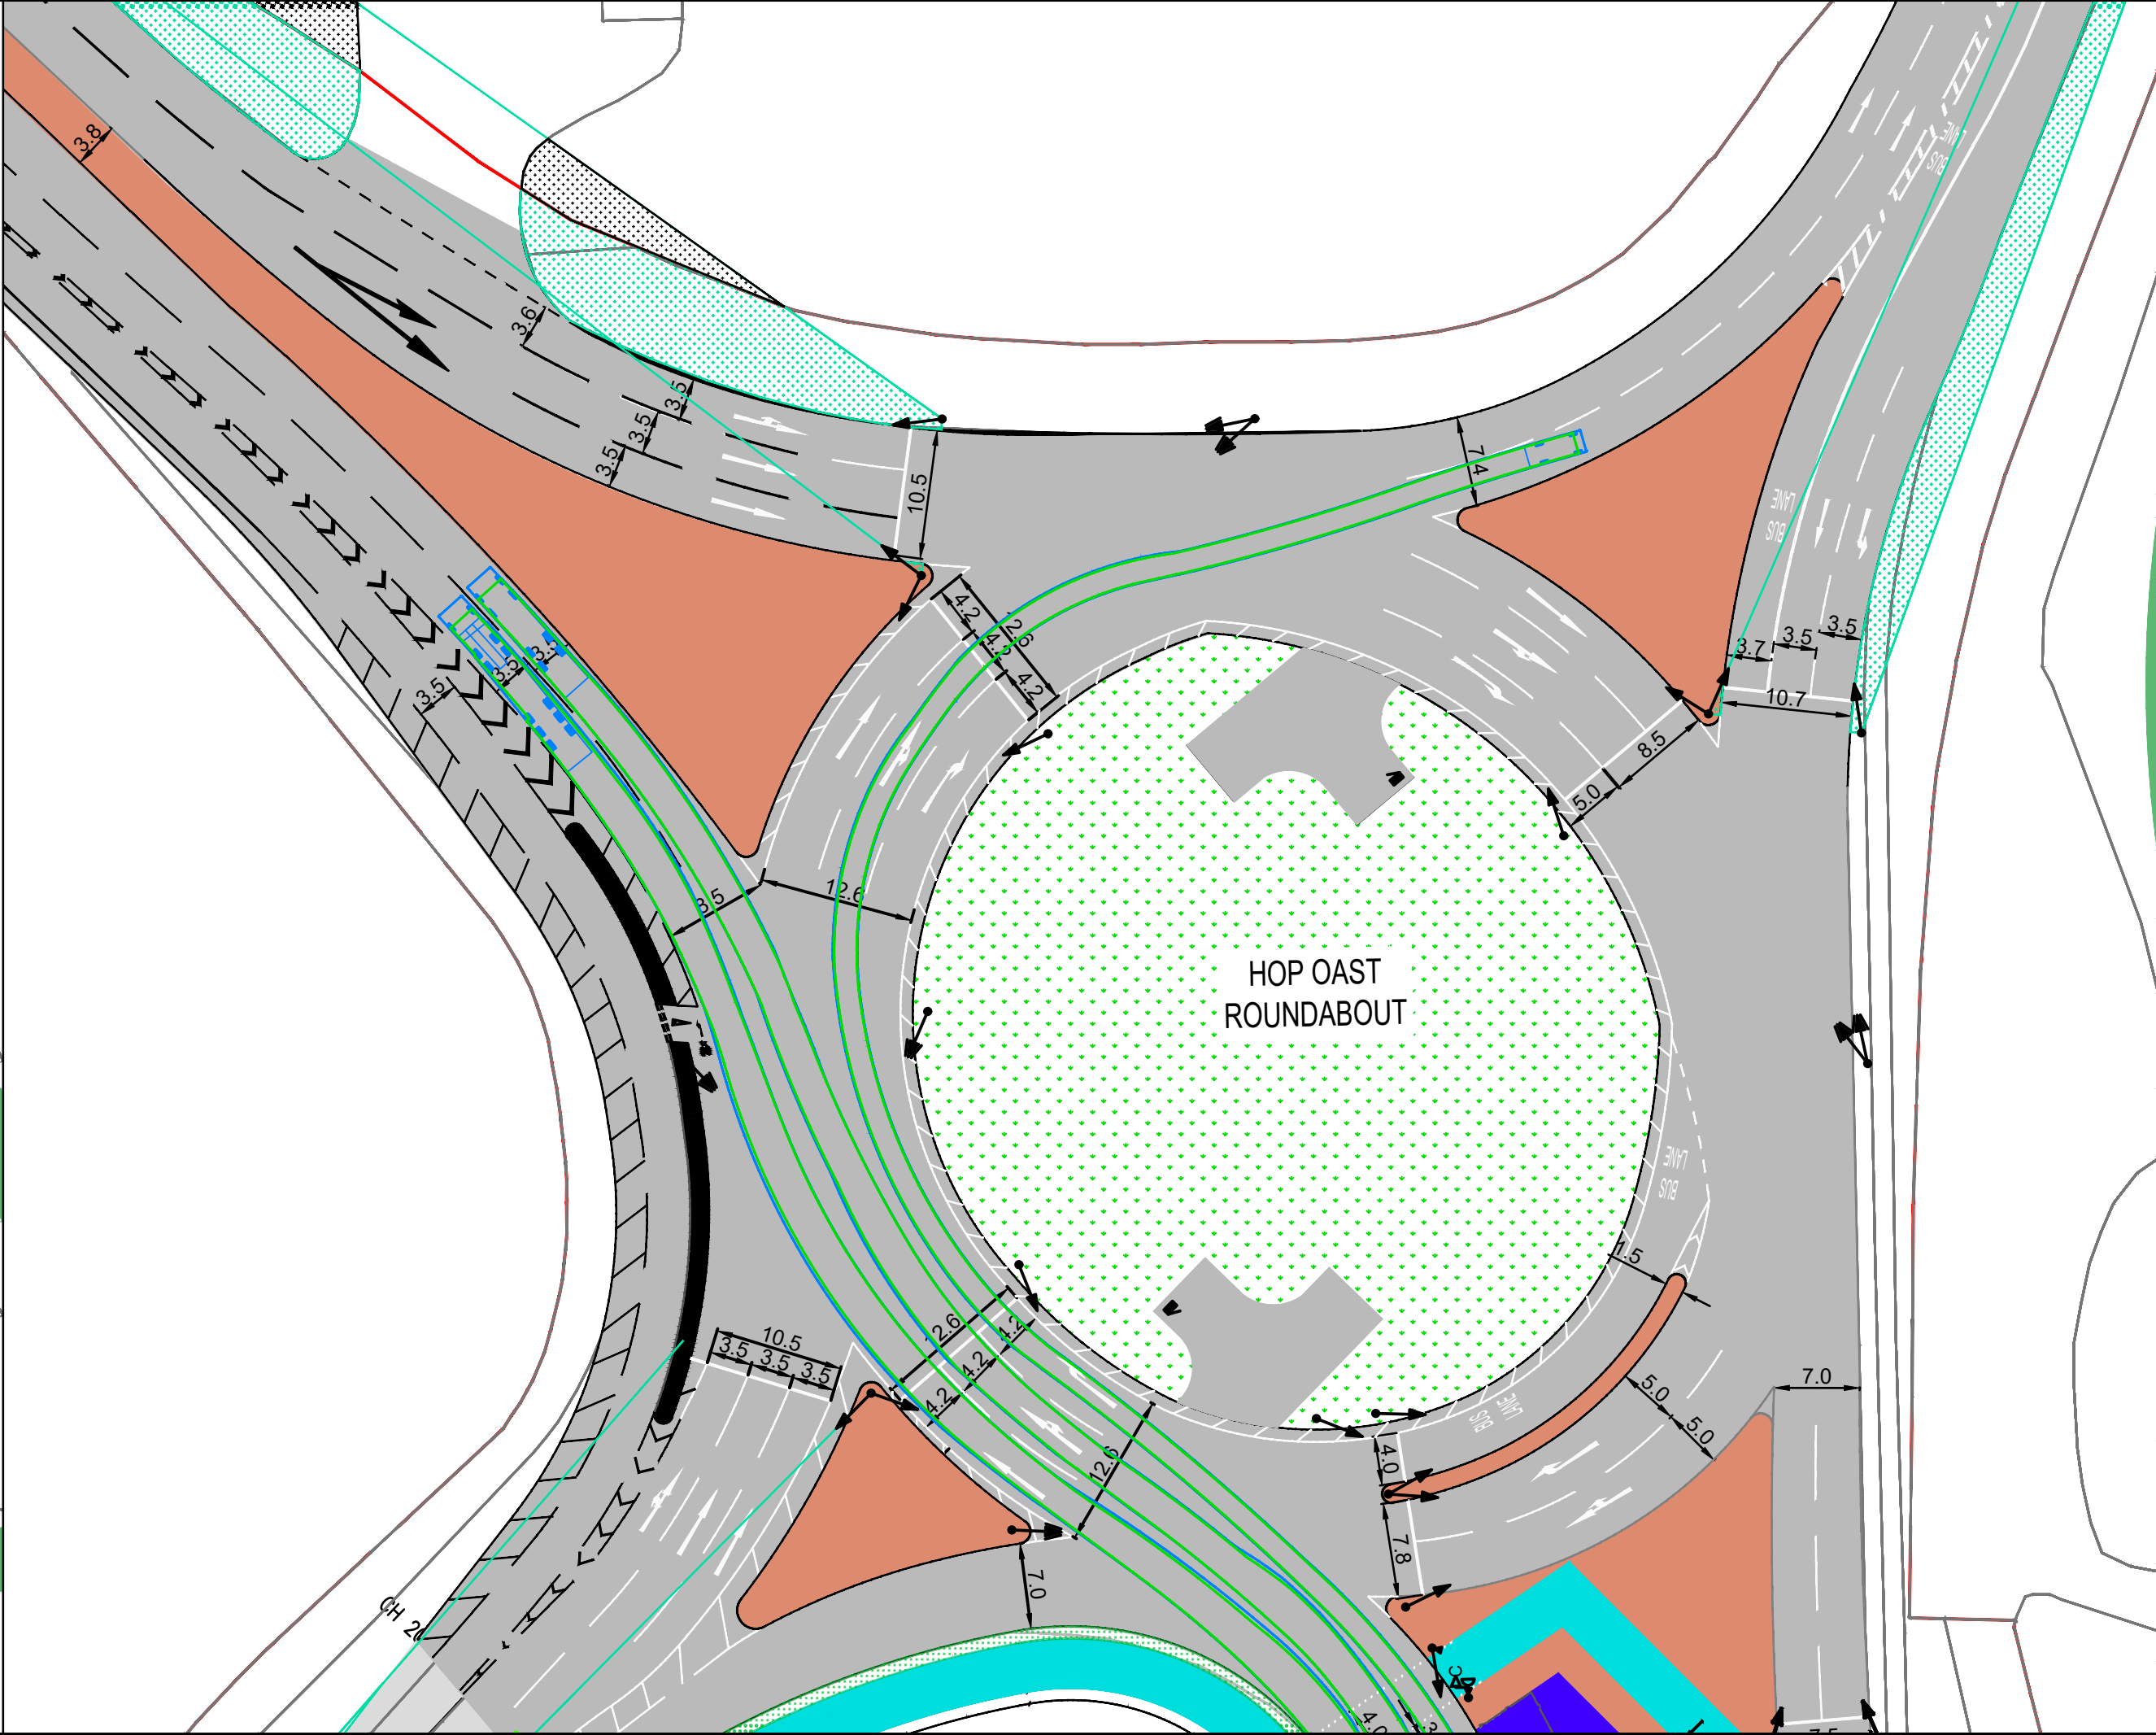
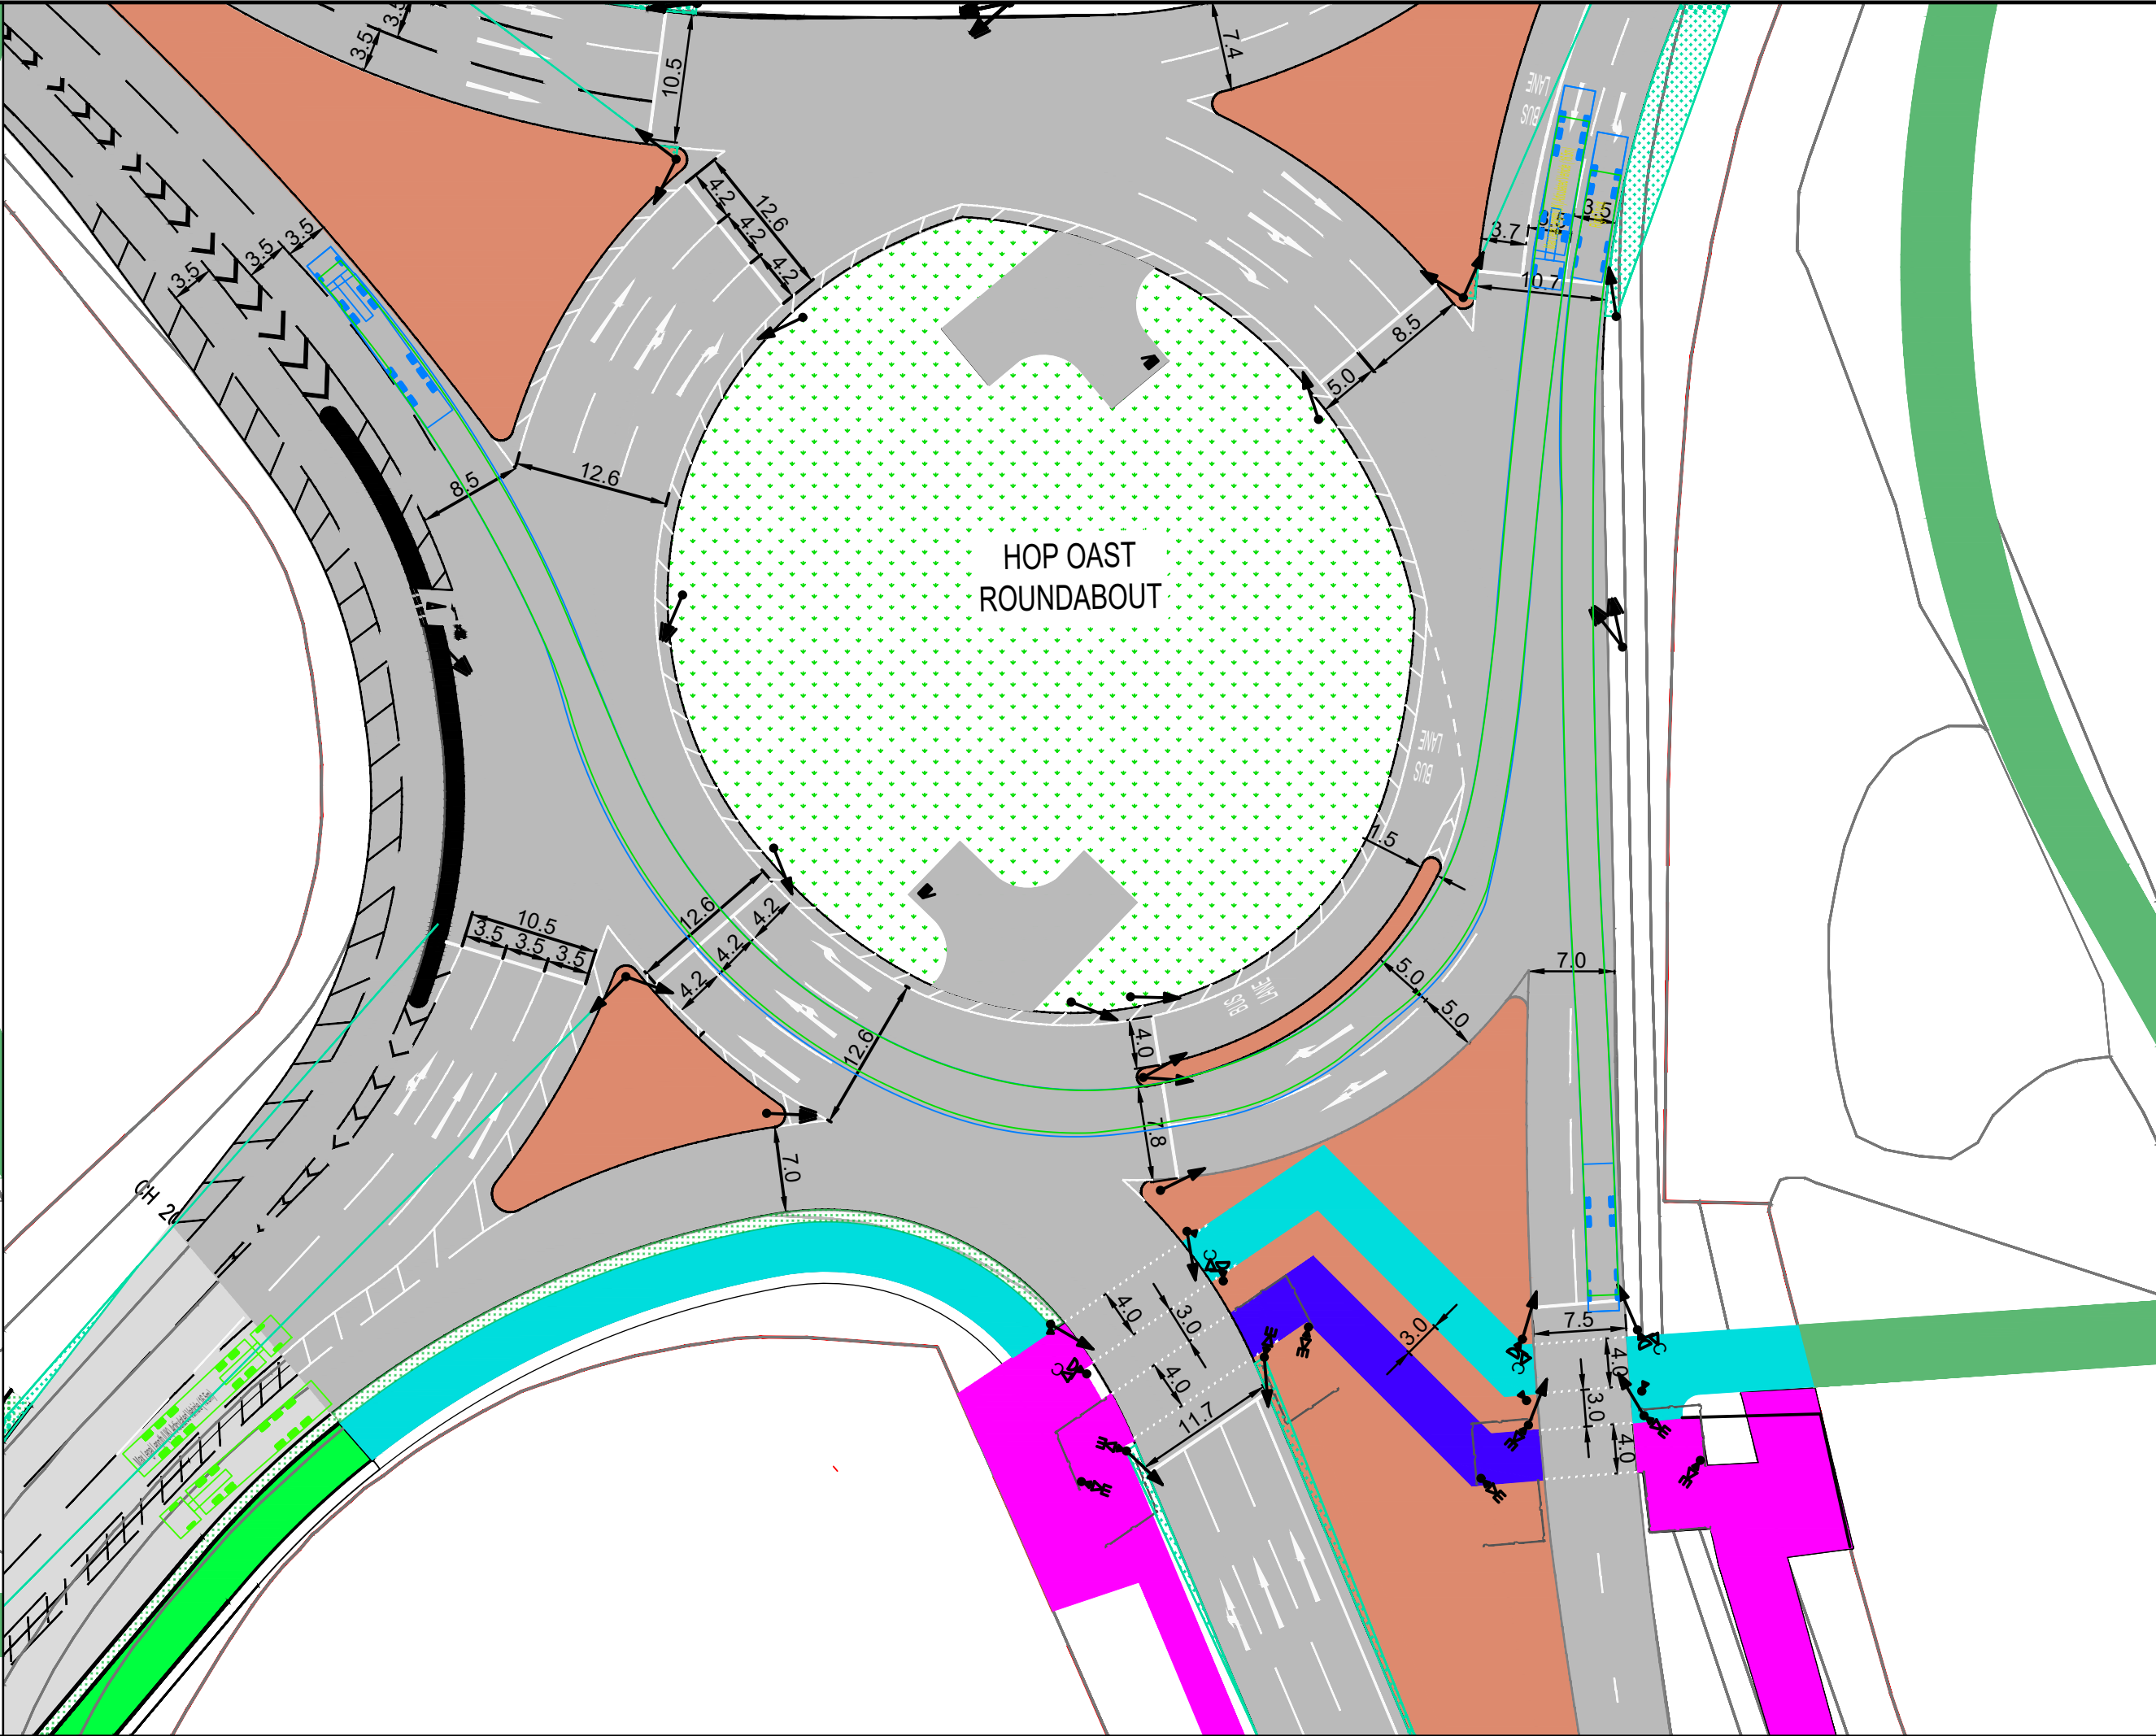
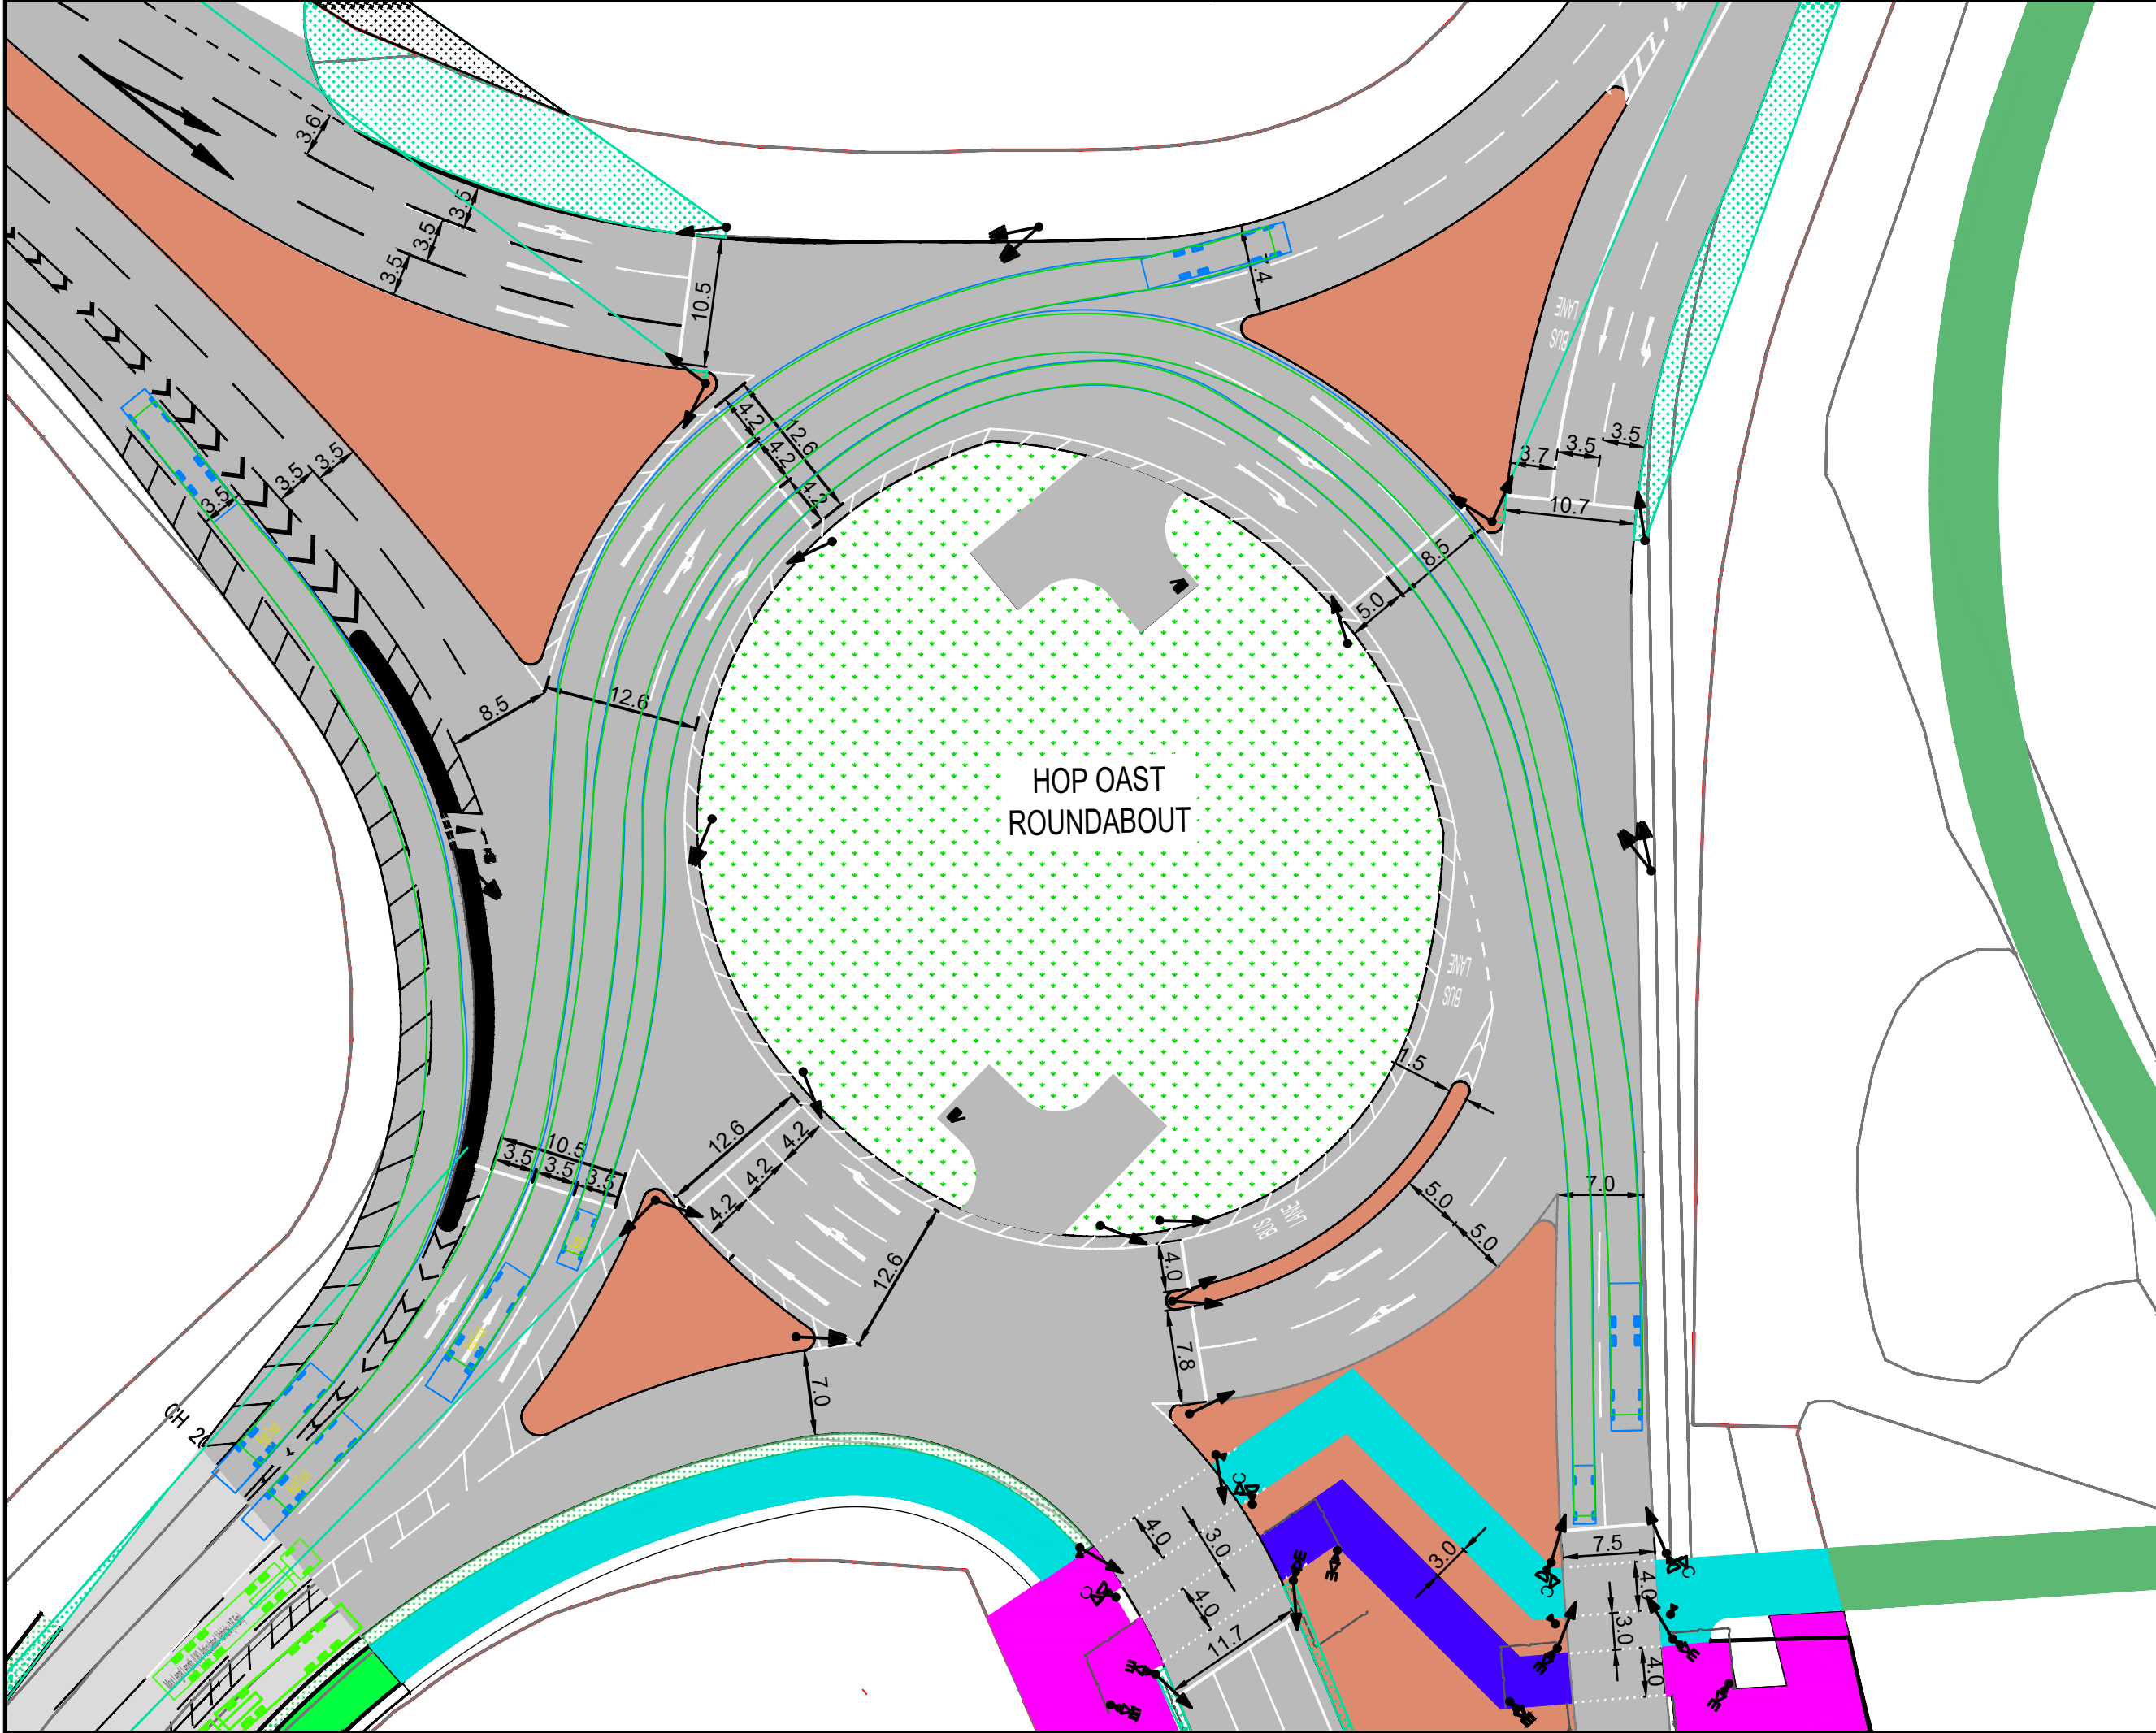



File name: I:\UK\WSPGROUP\COM\CENTRAL DATA\PROJECTS\7009\1\XX\7009\1497 - NORTH SOUTHWATER, PHASE 203 WIP\TP TRANSPORT PLANNING\03 DRAWINGS\AUTOCAD\UK043490.9681-WSP-XX-XX-DR-TP-1109 - TS REVIEW.DWG, printed on: 28 May 2026 10:43:05, by: Mess. Philip

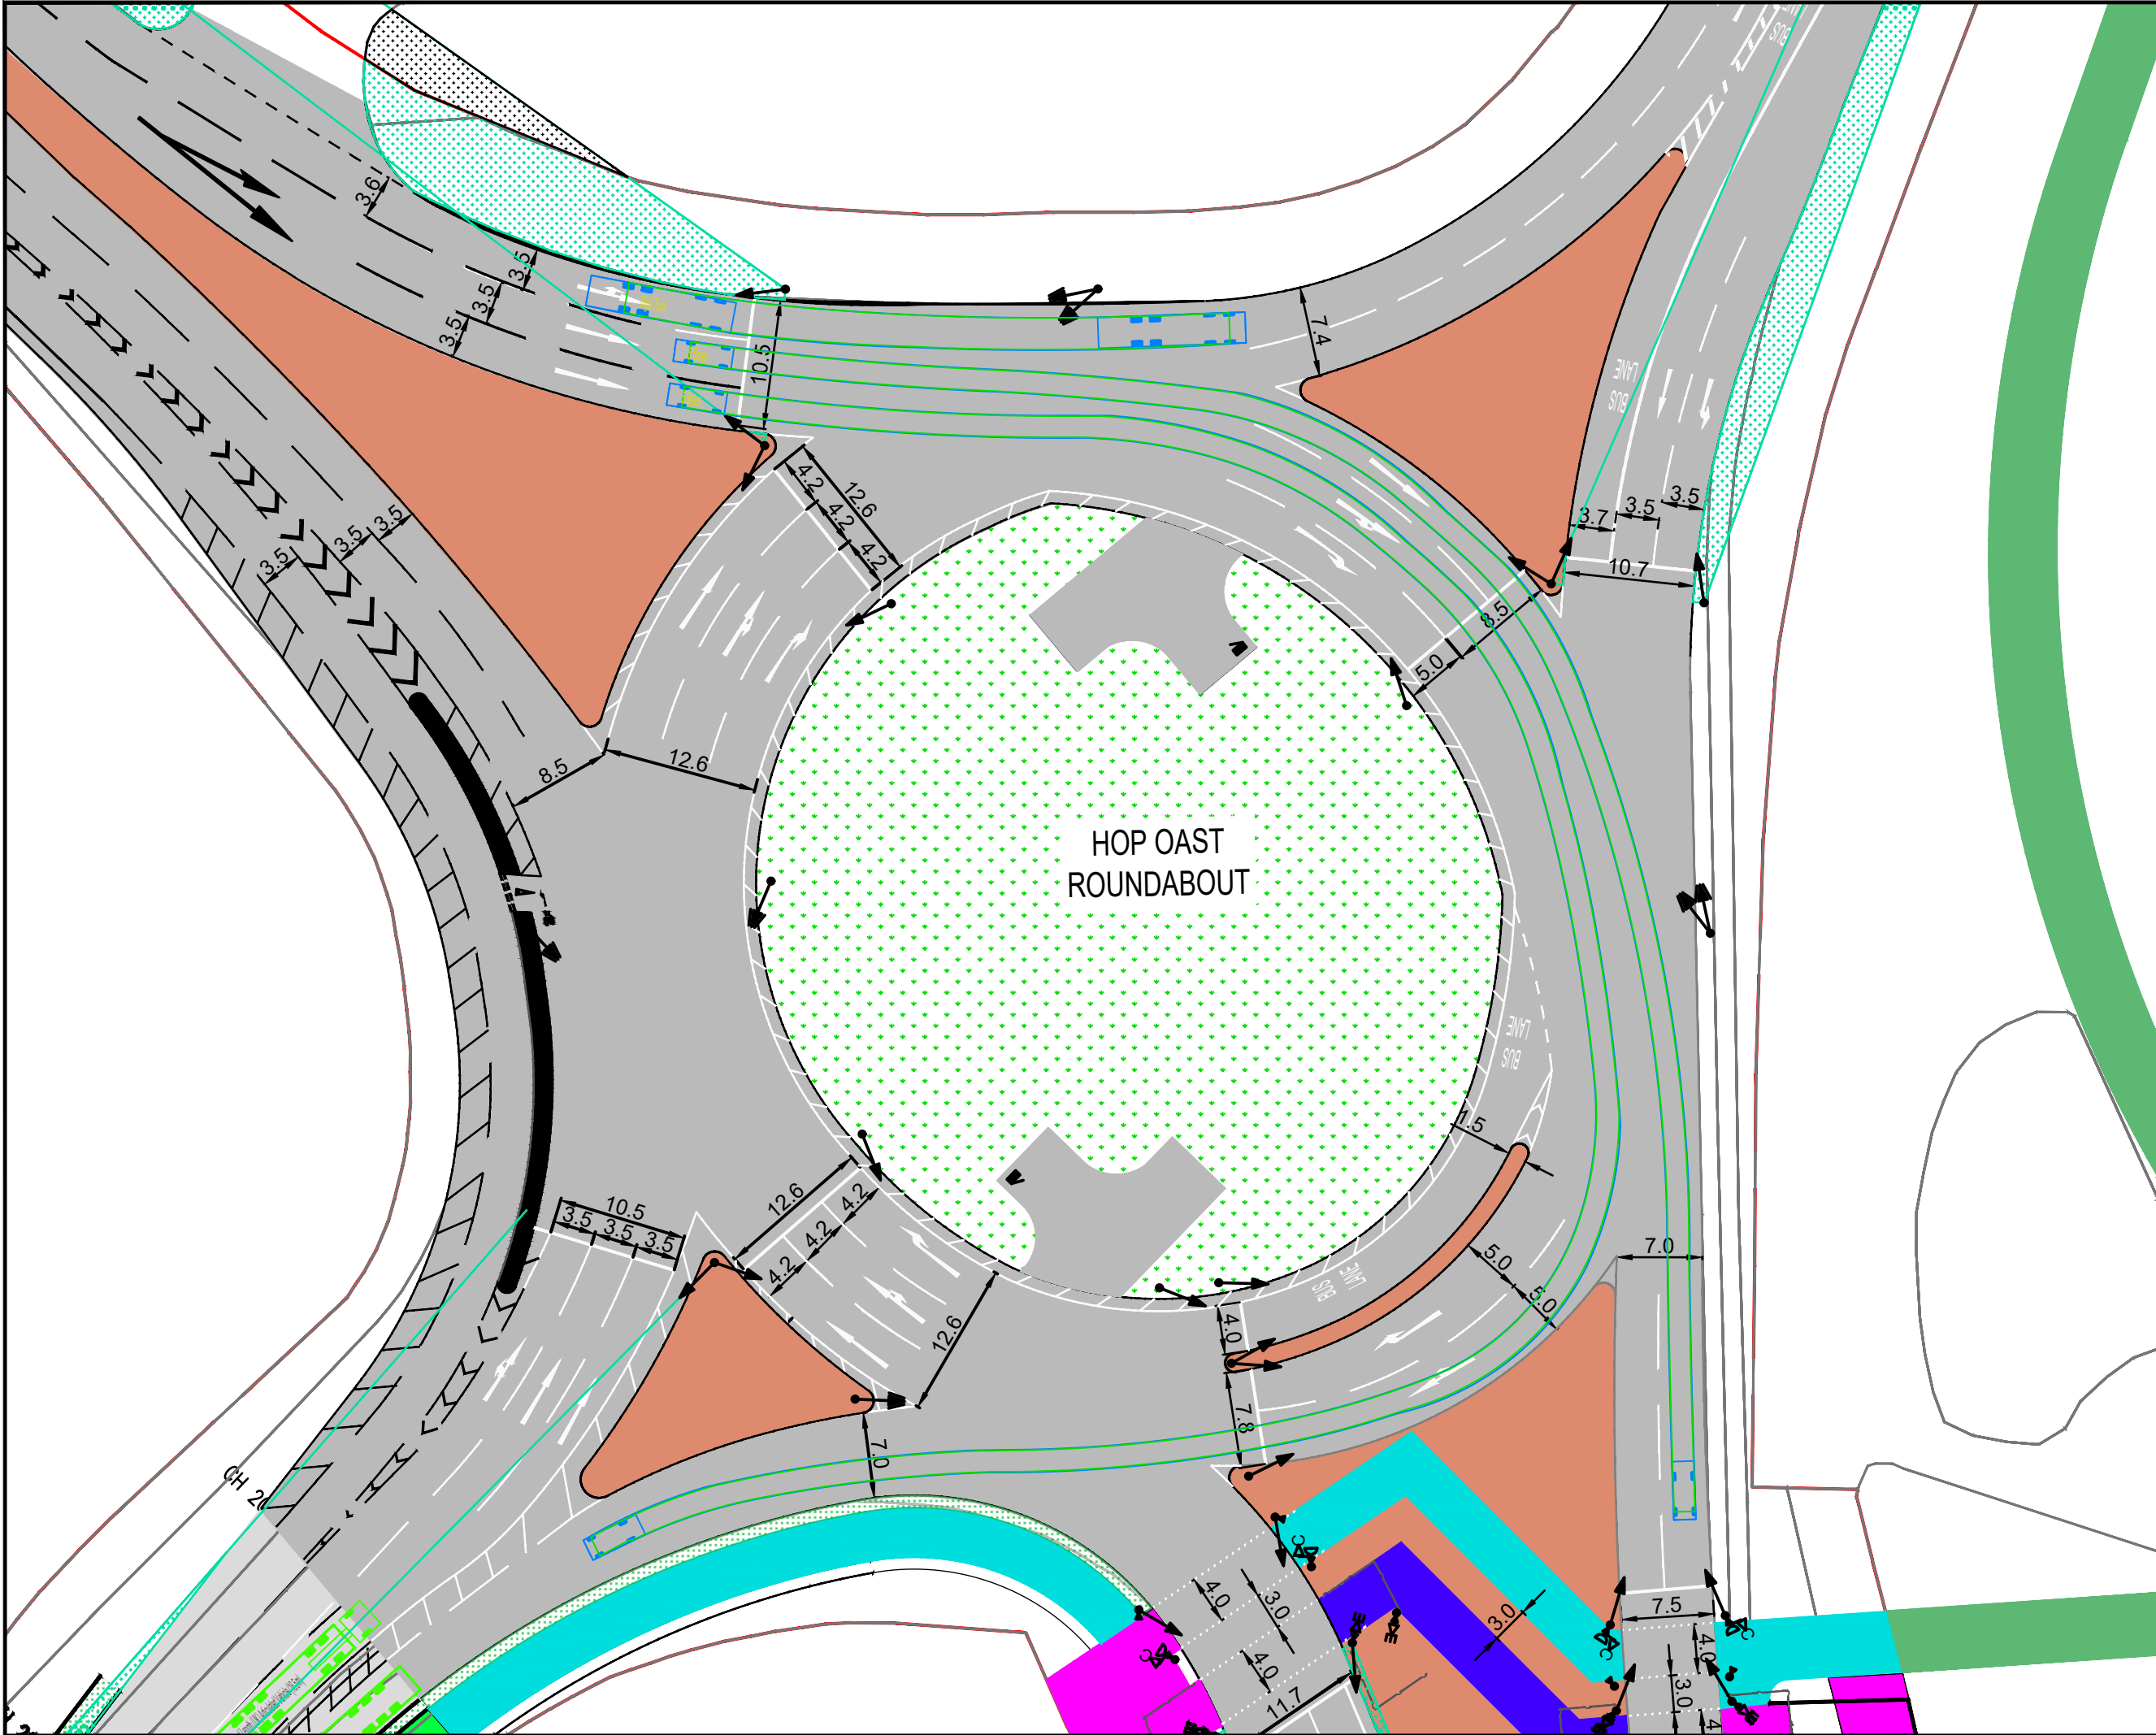


DO NOT SCALE

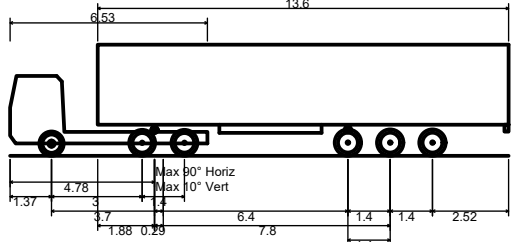

Max Legal Length (UK) Articulated Vehicle (16.5m)
Overall Length 16.500m
Overall Body Height 2.550m
Overall Width 4.75m
Min Body Ground Clearance 0.41m
Max Track Width 2.500m
Lock to lock time 6.00s
Kerb to Kerb Turning Radius 6.530m

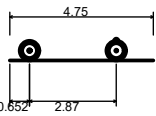

5 Series
Overall Length 4.750m
Overall Width 1.800m
Overall Body Height 0.325m
Min Body Ground Clearance 0.325m
Track Width 1.700m
Lock to lock time 4.00s
Kerb to Kerb Turning Radius 6.200m

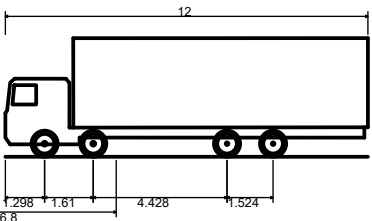

Rigid Truck
Overall Length 12.000m
Overall Width 2.500m
Overall Body Height 0.412m
Track Width 2.471m
Lock to lock time 6.00s
Kerb to Kerb Turning Radius 11.900m

UNTIL TECHNICAL APPROVAL HAS BEEN OBTAINED FROM THE RELEVANT LOCAL AUTHORITIES OR STATUTORY BODIES, IT SHOULD BE UNDERSTOOD THAT ALL DRAWINGS ARE ISSUED AS PRELIMINARY AND NOT FOR CONSTRUCTION. SHOULD THE CONTRACTOR AND / OR EMPLOYER COMMENCE WORK PRIOR TO APPROVAL BEING GIVEN, IT IS ENTIRELY AT THEIR OWN RISK.

P01	17/05/2026	AH	FIRST ISSUE	FM	DP
REV	DATE	BY	DESCRIPTION	CHK	APP
DRAWING STATUS: S2 - FOR INFORMATION					
 Mountbatten House, Basing View, Basingstoke, RG21 4HJ, UK T+ 44 (0) 1256 318 800, F+ 44 (0) 1256 318 700 wsp.com					
CLIENT: BERKELEY STRATEGIC LAND LTD					
ARCHITECT:					
SITE/PROJECT: LAND NORTH WEST OF SOUTHWATER					
TITLE: HOP OAST ROUNDABOUT SWEEP PATH ANALYSIS					
SCALE @ A1: 1:500		CHECKED: PM		APPROVED: DD	
PROJECT NO: UK0043490.9681		DESIGNED: AH		DRAWN: AH	
				DATE: May 26	
DRAWING No: UK0043490.9681-WSP-XX-XX-DR-TP-1109					REV: P01
© WSP UK Ltd					