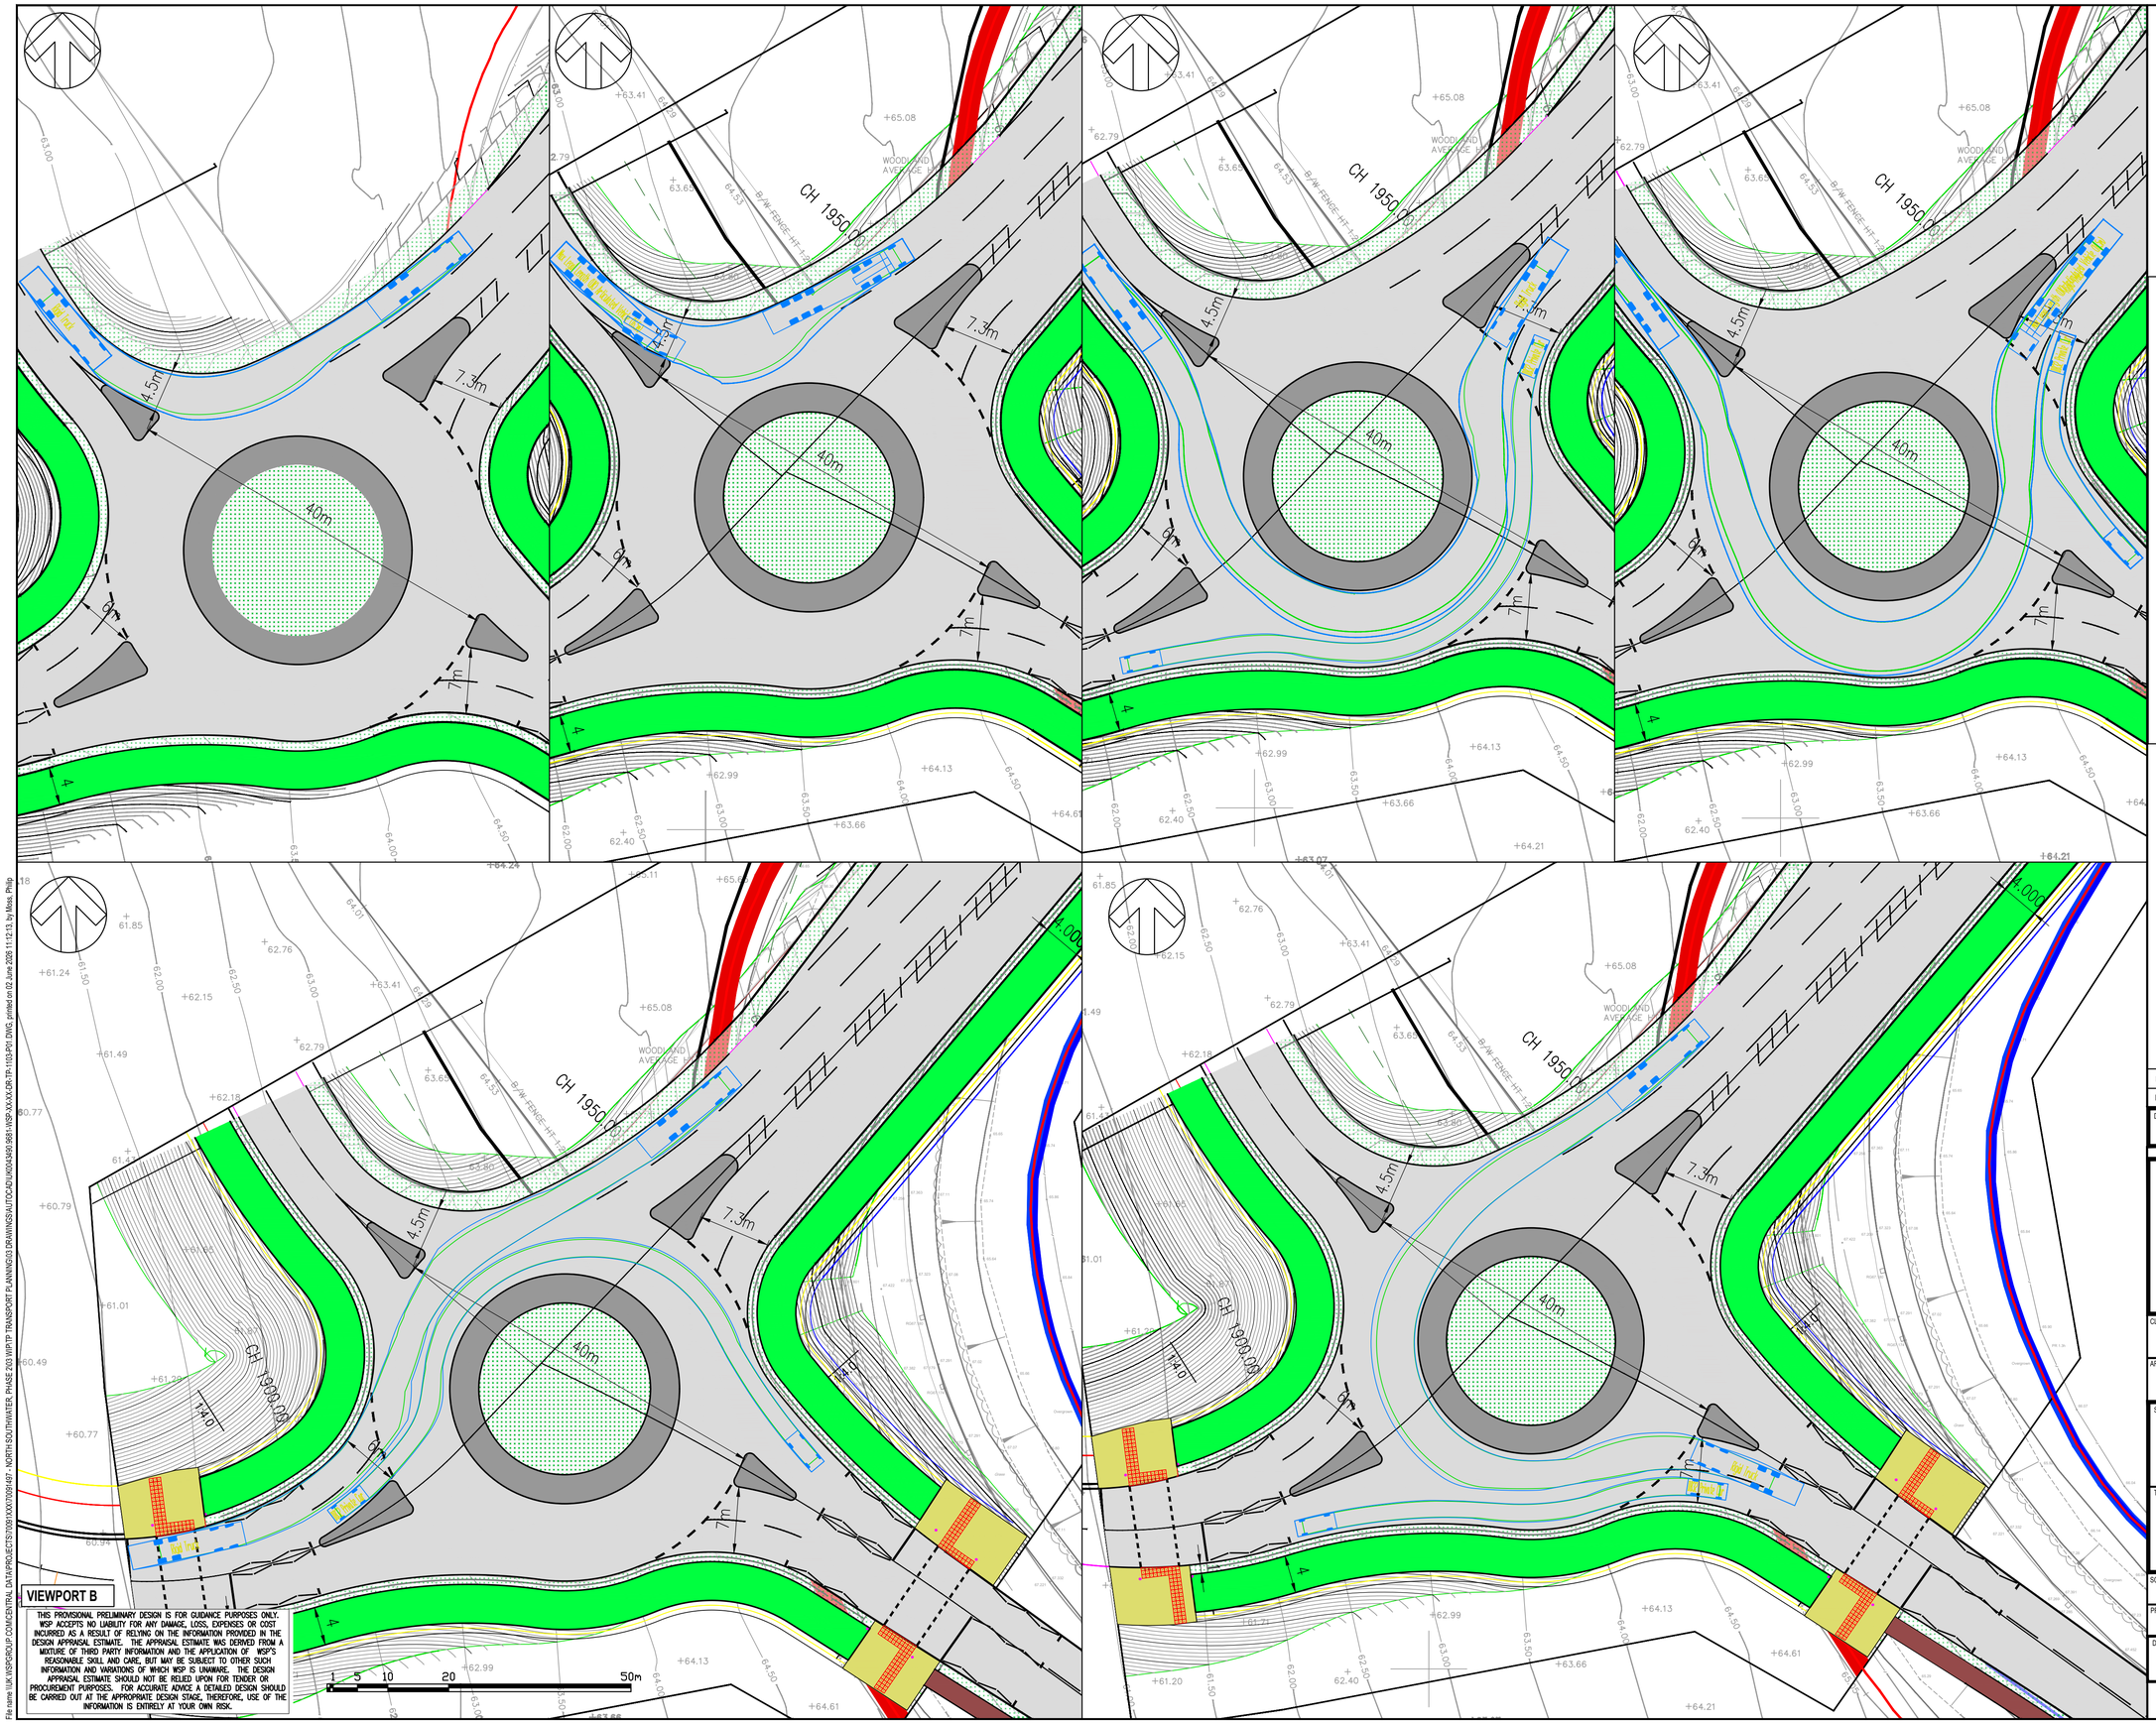

4.203m
1.676m
1.550m
0.233m
1.705m
4.10s
5.780m

12.000m
2.500m
3.675m
0.417m
2.471m
6.10s
11.900m

Max Legal Length (UK) Articulated Vehicle (16.5m)
16.500m
2.500m
4.000m
0.450m
2.500m
6.60s
6.350m

THIS PROVISIONAL PRELIMINARY DESIGN IS FOR GUIDANCE PURPOSES ONLY. WSP ACCEPTS NO LIABILITY FOR ANY DAMAGE, LOSS, EXPENSES OR COST INCURRED AS A RESULT OF RELYING ON THE INFORMATION PROVIDED IN THE DESIGN APPRAISAL ESTIMATE. THE APPRAISAL ESTIMATE WAS DERIVED FROM A MIXTURE OF THIRD PARTY INFORMATION AND THE APPLICATION OF WSP'S REASONABLE SKILL AND CARE, BUT MAY BE SUBJECT TO OTHER SUCH INFORMATION AND VARIATIONS OF WHICH WSP IS UNAWARE. THE DESIGN APPRAISAL ESTIMATE SHOULD NOT BE RELIED UPON FOR TENDER OR PROCUREMENT PURPOSES. FOR ACCURATE ADVICE A DETAILED DESIGN SHOULD BE CARRIED OUT AT THE APPROPRIATE DESIGN STAGE, THEREFORE, USE OF THE INFORMATION IS ENTIRELY AT YOUR OWN RISK.

REV	DATE	BY	DESCRIPTION	CHK	APP
P01	15/05/2026	AH	FIRST ISSUE	PM	DD

DRAWING STATUS: S0 - WORK IN PROGRESS

wsp
Grosvenor House, 2 Grosvenor Square, Southampton, SO15 2BE, UK
T+ 44 (0) 2380 101 700
wsp.com

CLIENT: BERKELEY STRATEGIC LAND LIMITED

ARCHITECT: -

SITE/PROJECT: LAND NORTH WEST OF SOUTHWATER

TITLE: PROPOSED NORTH ACCESS ROUNDABOUT SWEPT PATH ANALYSIS

SCALE @ A1:	CHECKED:		APPROVED:
1:500	PM		DD
PROJECT NO: UK0043490.9681	DESIGNED: AH	DRAWN: AH	DATE: MAY 26

DRAWING No: UK0043490.9681-WSP-XX-XX-DR-TP-1103 REV: P01

© WSP UK Ltd

File name: \\UK.WSPGROUP.COM\CENTRAL DATA\PROJECTS\70091XXX\70091497 - NORTH SOUTHWATER, PHASE 2\03 WIP\TP TRANSPORT PLANNING\03 DRAWINGS\AUTOCAD\UK0043490.9681-WSP-XX-XX-DR-TP-1103-P01.DWG, printed on 02 June 2026 11:12:13, by Moss, Philip