



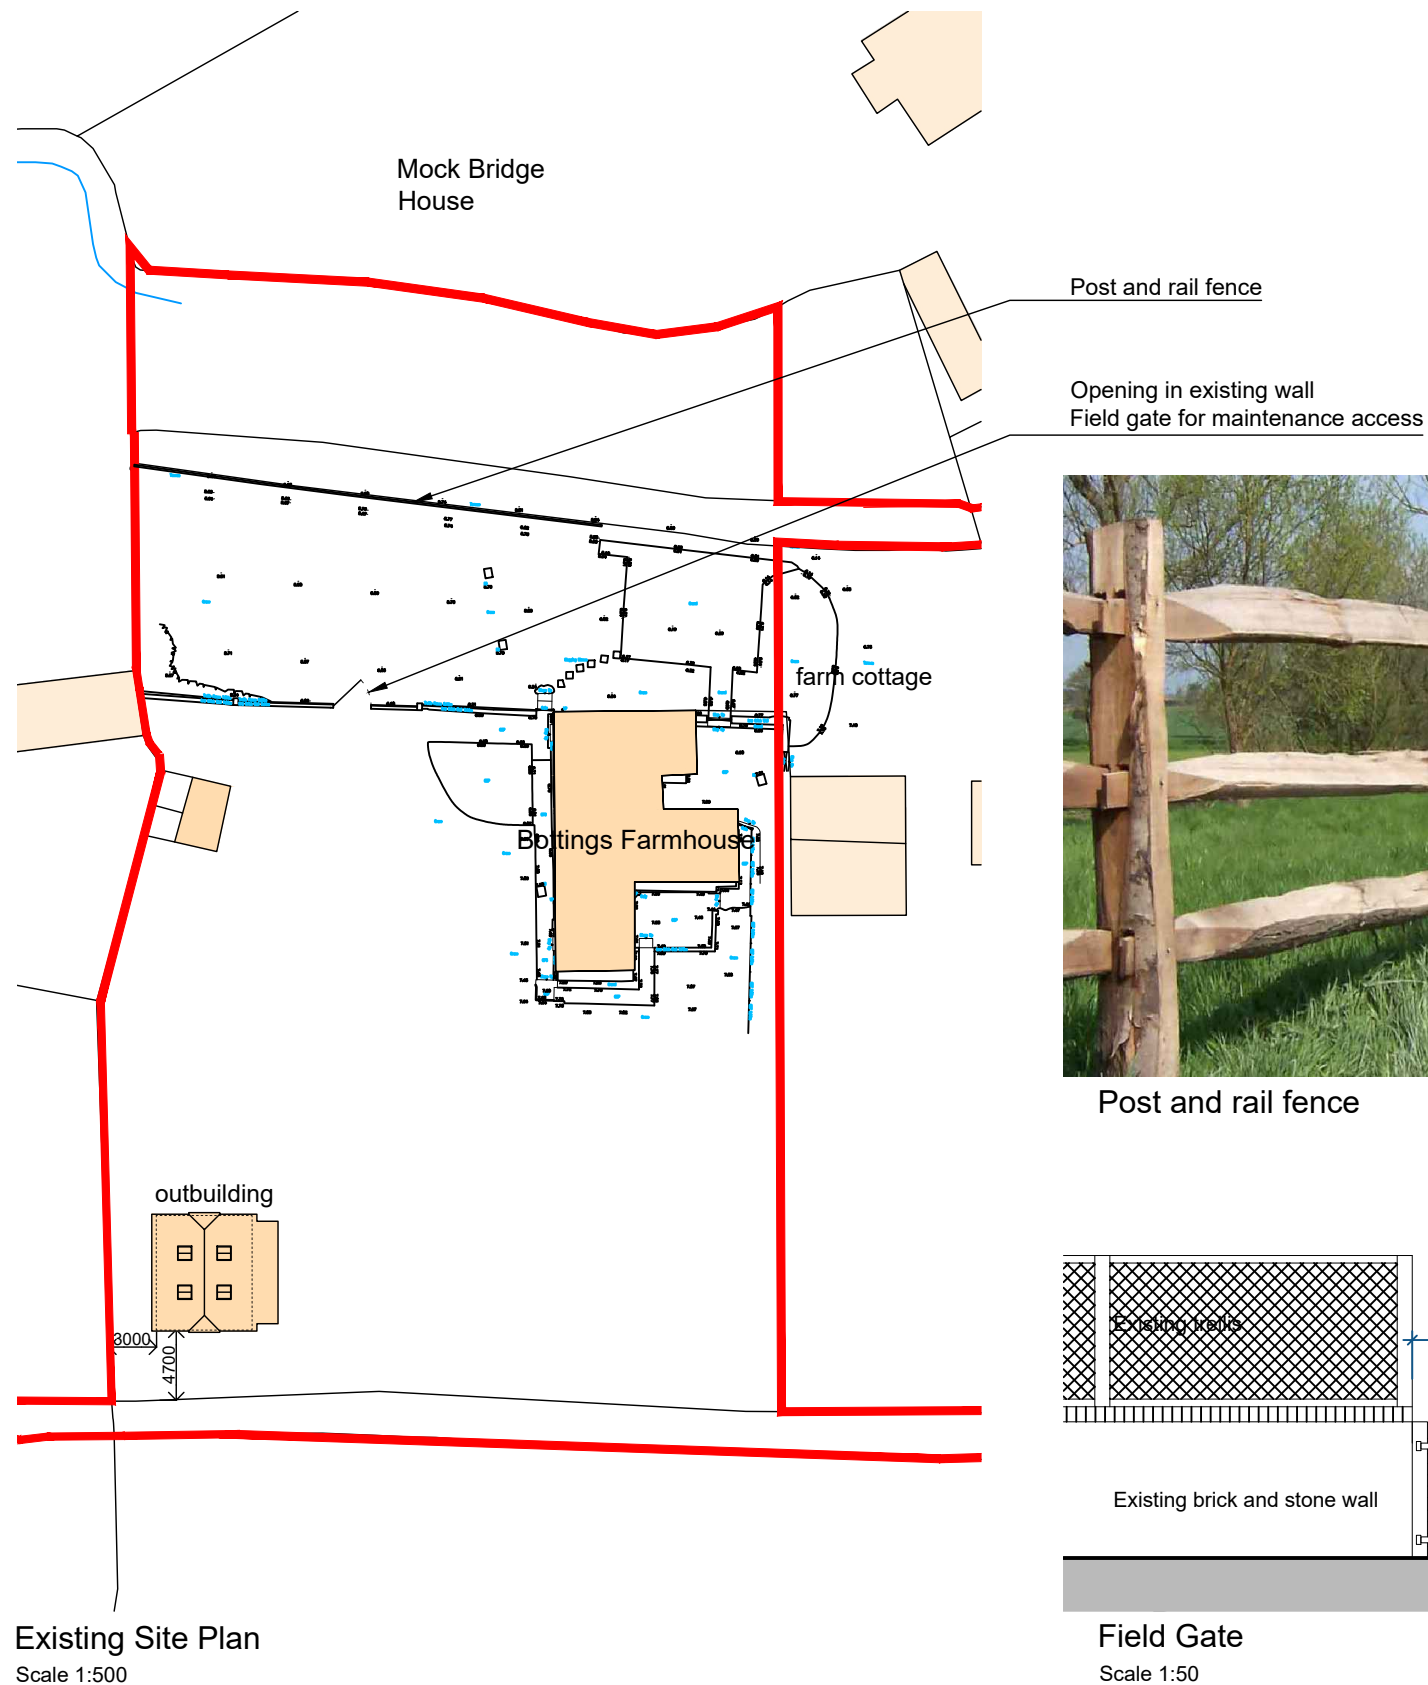

Post and rail fence

For Construction: Do not scale from this drawing. Figured dimensions only to be taken. Check all dimensions prior to setting out. Report all discrepancies to the Architect.

Revisions

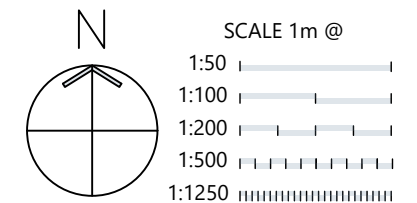

CARTER DAVEY
Architects LLP

T. 07525643101
E. chelsey.cda@gmail.com
davey.cda@gmail.com

Client.
Mr and Mrs Lynch

Project.
Bottings Farmhouse (Outbuilding),
London Road, Henfield, BN5 9AD

Drawing Title.
Proposed Fence and Gate

Scale.
1:500 & 1:100 @ A3

Date.
Apr 26

Drawing No.
26042/611

Revision:
--

< Original size 60mm - A3 at full size >