



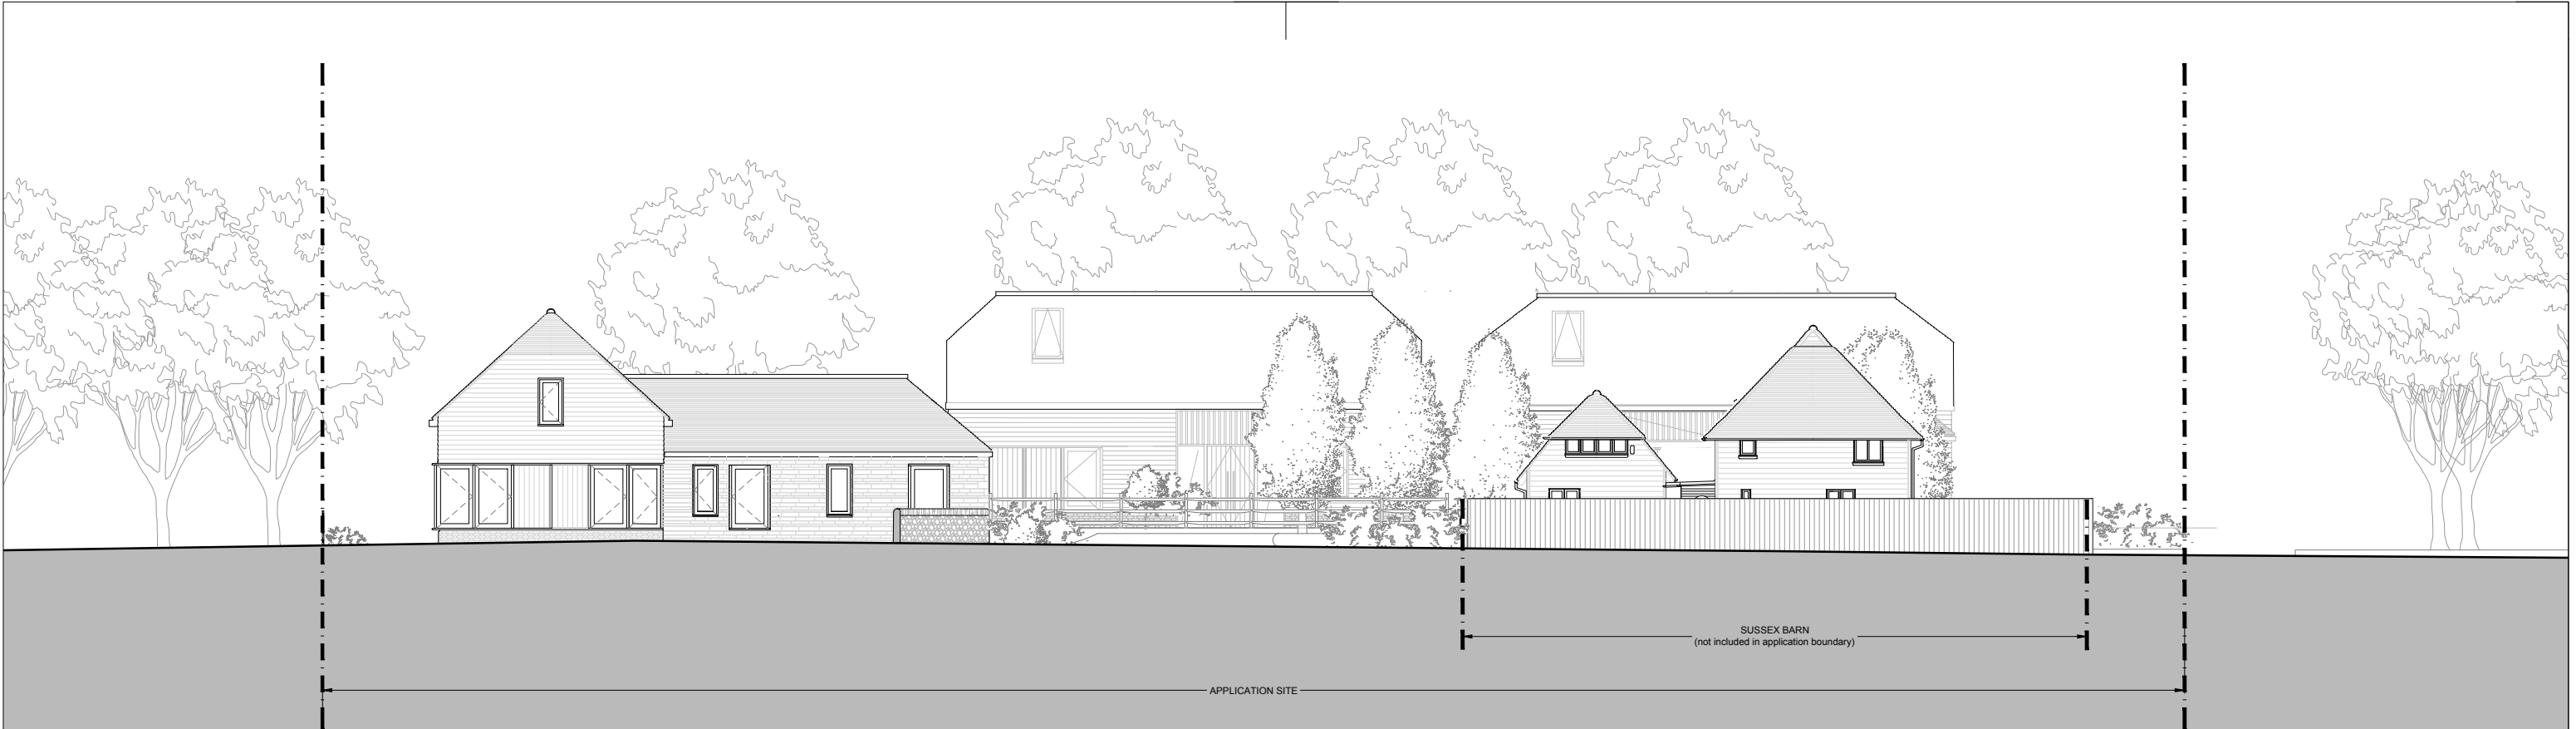

01 PROPOSED

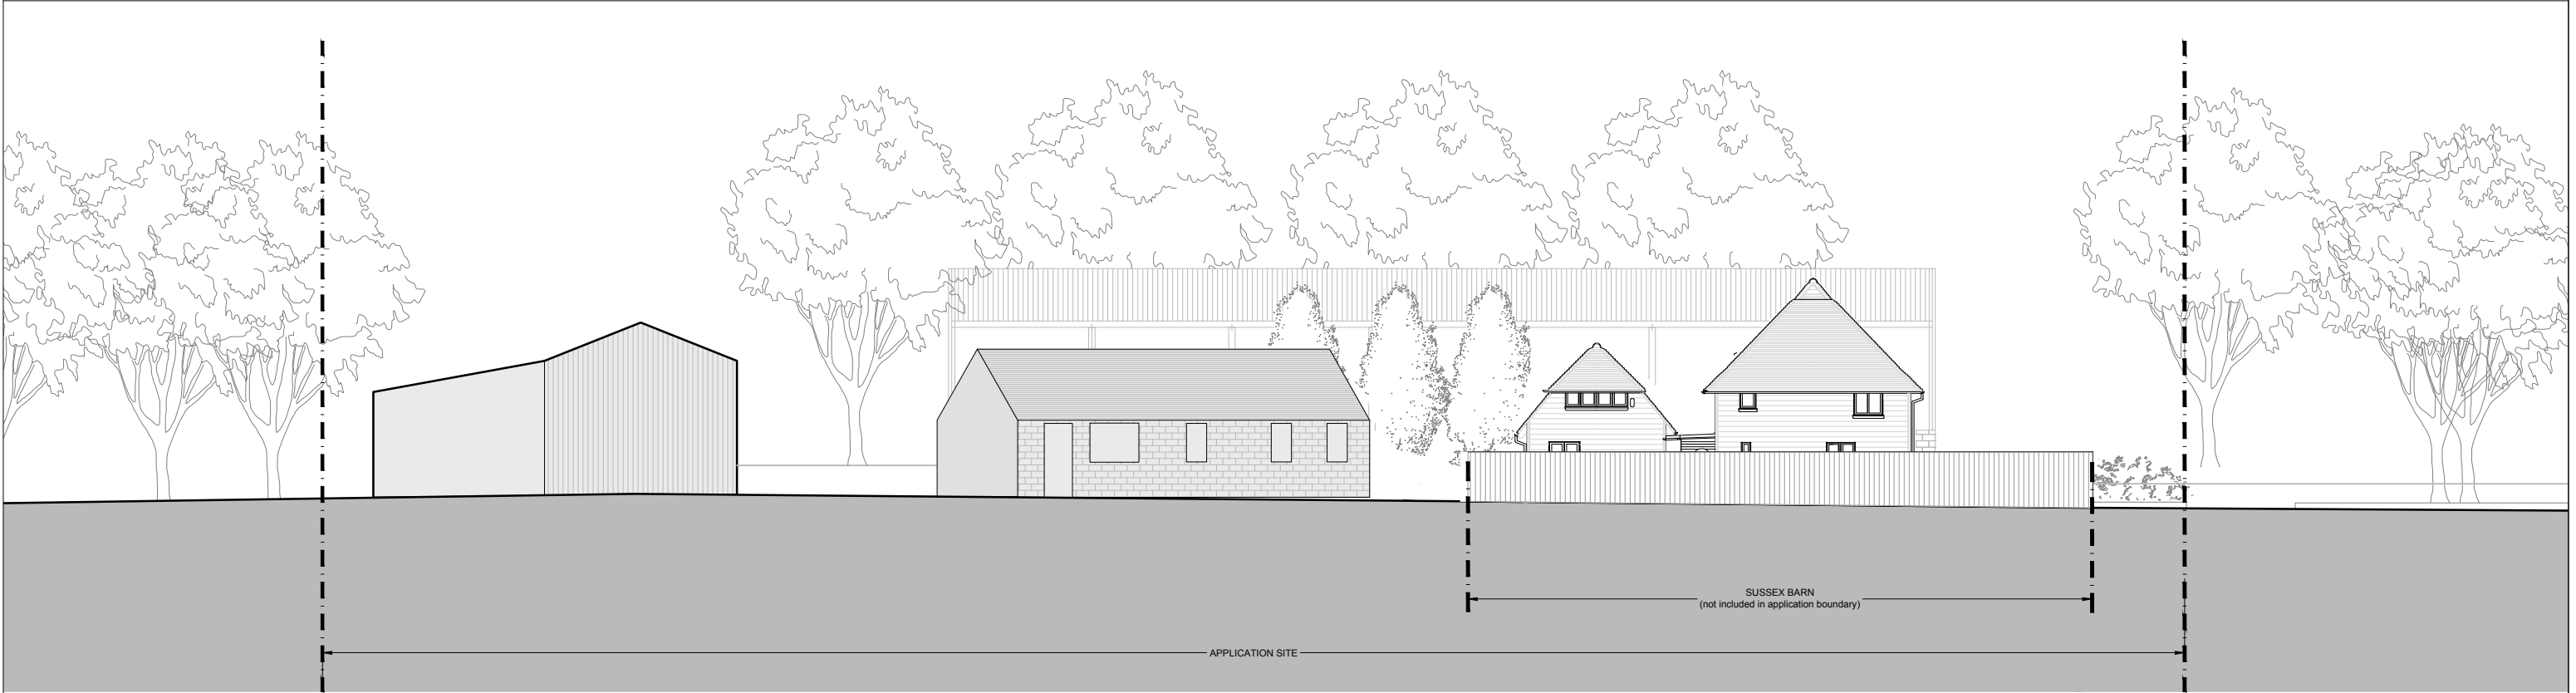

02 EXISTING

STARC Architects

LONDON
starc-architects.com
info@starc-architects.com

PLANNING

2m4m6m8m10m

REV.	NOTES.	DATE
..	..	..

TITLE: SECTION AA - EXISTING & PROPOSED

DWG NO: . PL_200_01

REV: .

PROJECT: TROUT LANE

PROJ REF: 101

SCALE: .1:200@A3 .1:100@A1

DATE: March 2026

COPY RIGHT OF STARC ARCHITECTS. DO NOT SCALE. USE FIGURE DIMENSIONS ONLY. ALL DIMENSIONS TO BE CHECKED ON SITE AND ANY DISCREPENCIES TO BE REPORTED IMMEDIATELY. DRAWING SIZE A1.