




01 PROPOSED

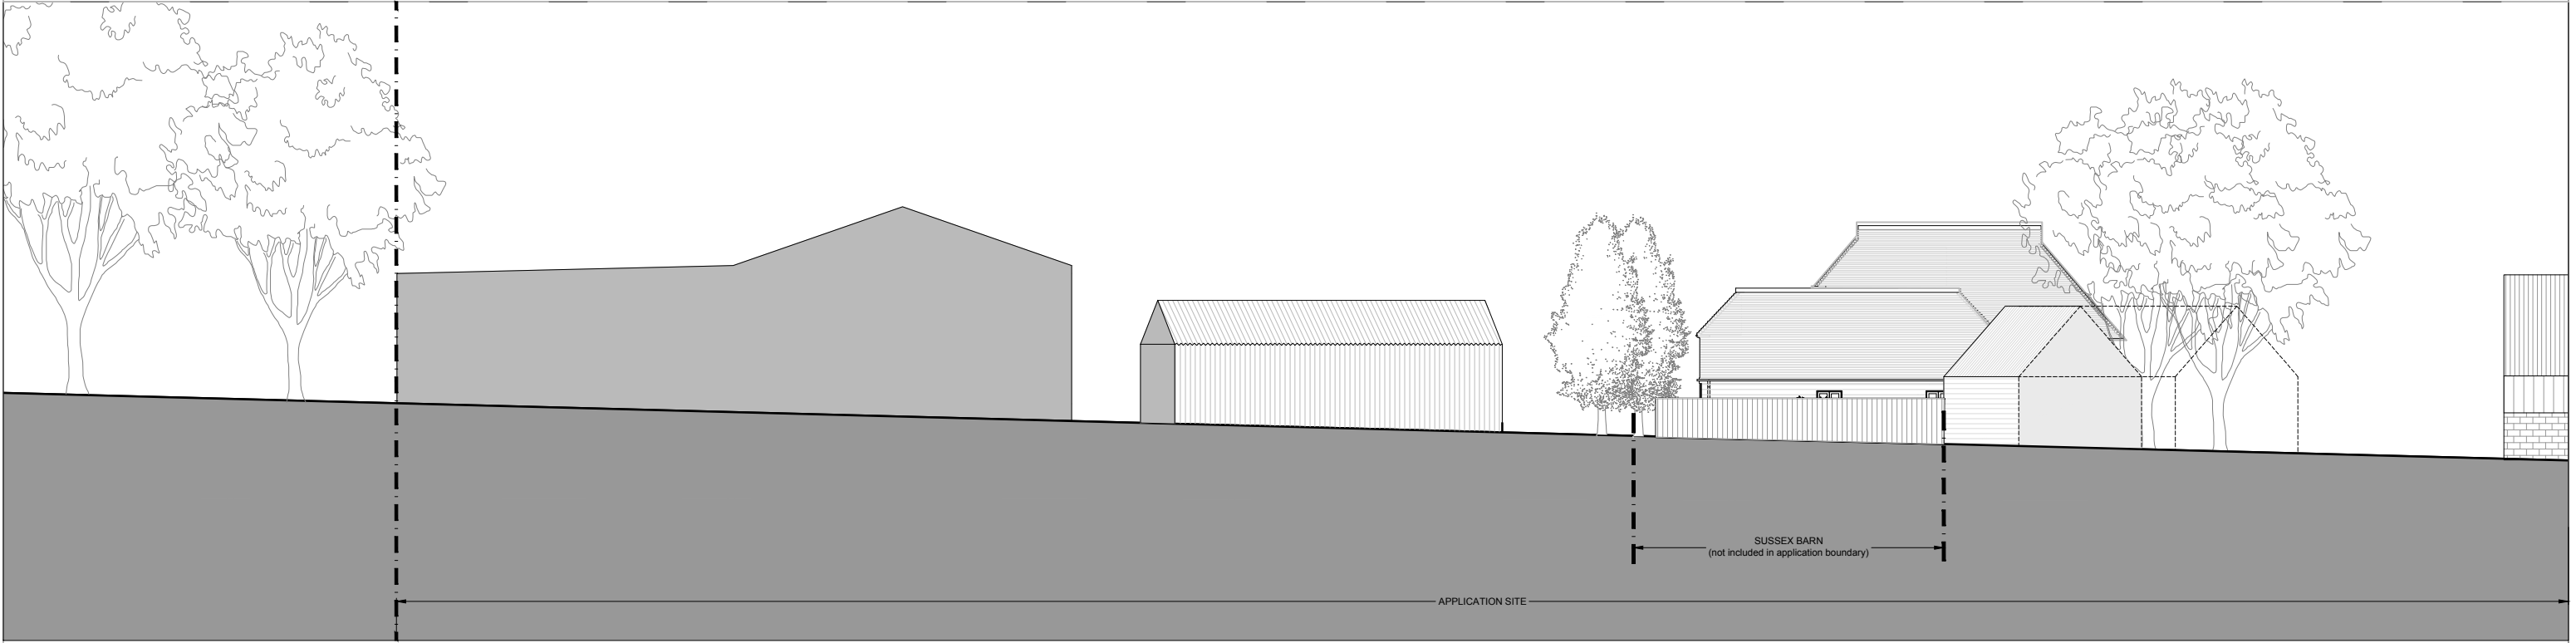

02 EXISTING

STARC Architects

LONDON
starc-architects.com
info@starc-architects.com



PLANNING



COPY RIGHT OF STARC ARCHITECTS. DO NOT SCALE. USE FIGURE DIMENSIONS ONLY. ALL DIMENSIONS TO BE CHECKED ON SITE AND ANY DISCREPENCIES TO BE REPORTED IMMEDIATELY. DRAWING SIZE A1.

REV.	NOTES.	DATE
..	..	..

TITLE: SECTION BB	DWG NO: . PL_200_02	REV: .
PROJECT: TROUT LANE	PROJ REF: 101	
SCALE: .1:200@A3 .1:100@A1	DATE: March 2026	