


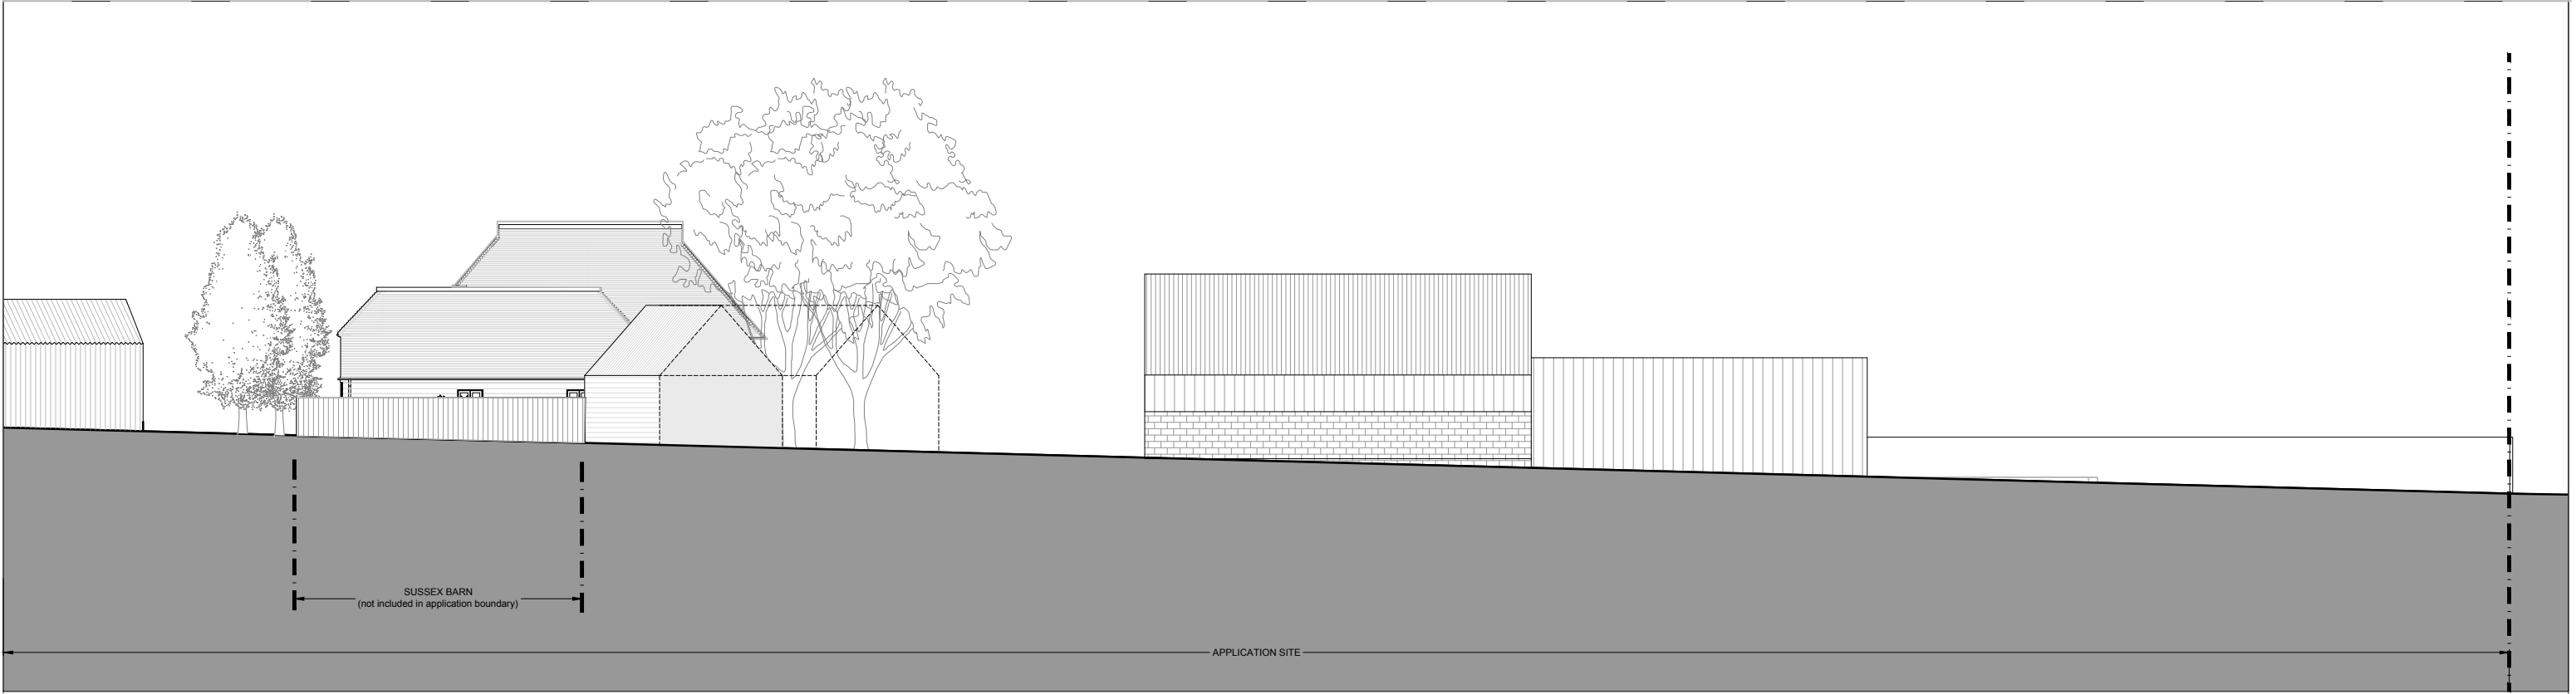

01 PROPOSED



02 EXISTING

STARC Architects

LONDON
starc-architects.com
info@starc-architects.com



PLANNING



REV.	NOTES.	DATE
..	..	..

TITLE: SECTION CC

PROJECT: TROUT LANE

SCALE: .1:200@A3 .1:100@A1

DWG NO: . PL_200_03 REV: .

PROJ REF: 101

DATE: March 2026