


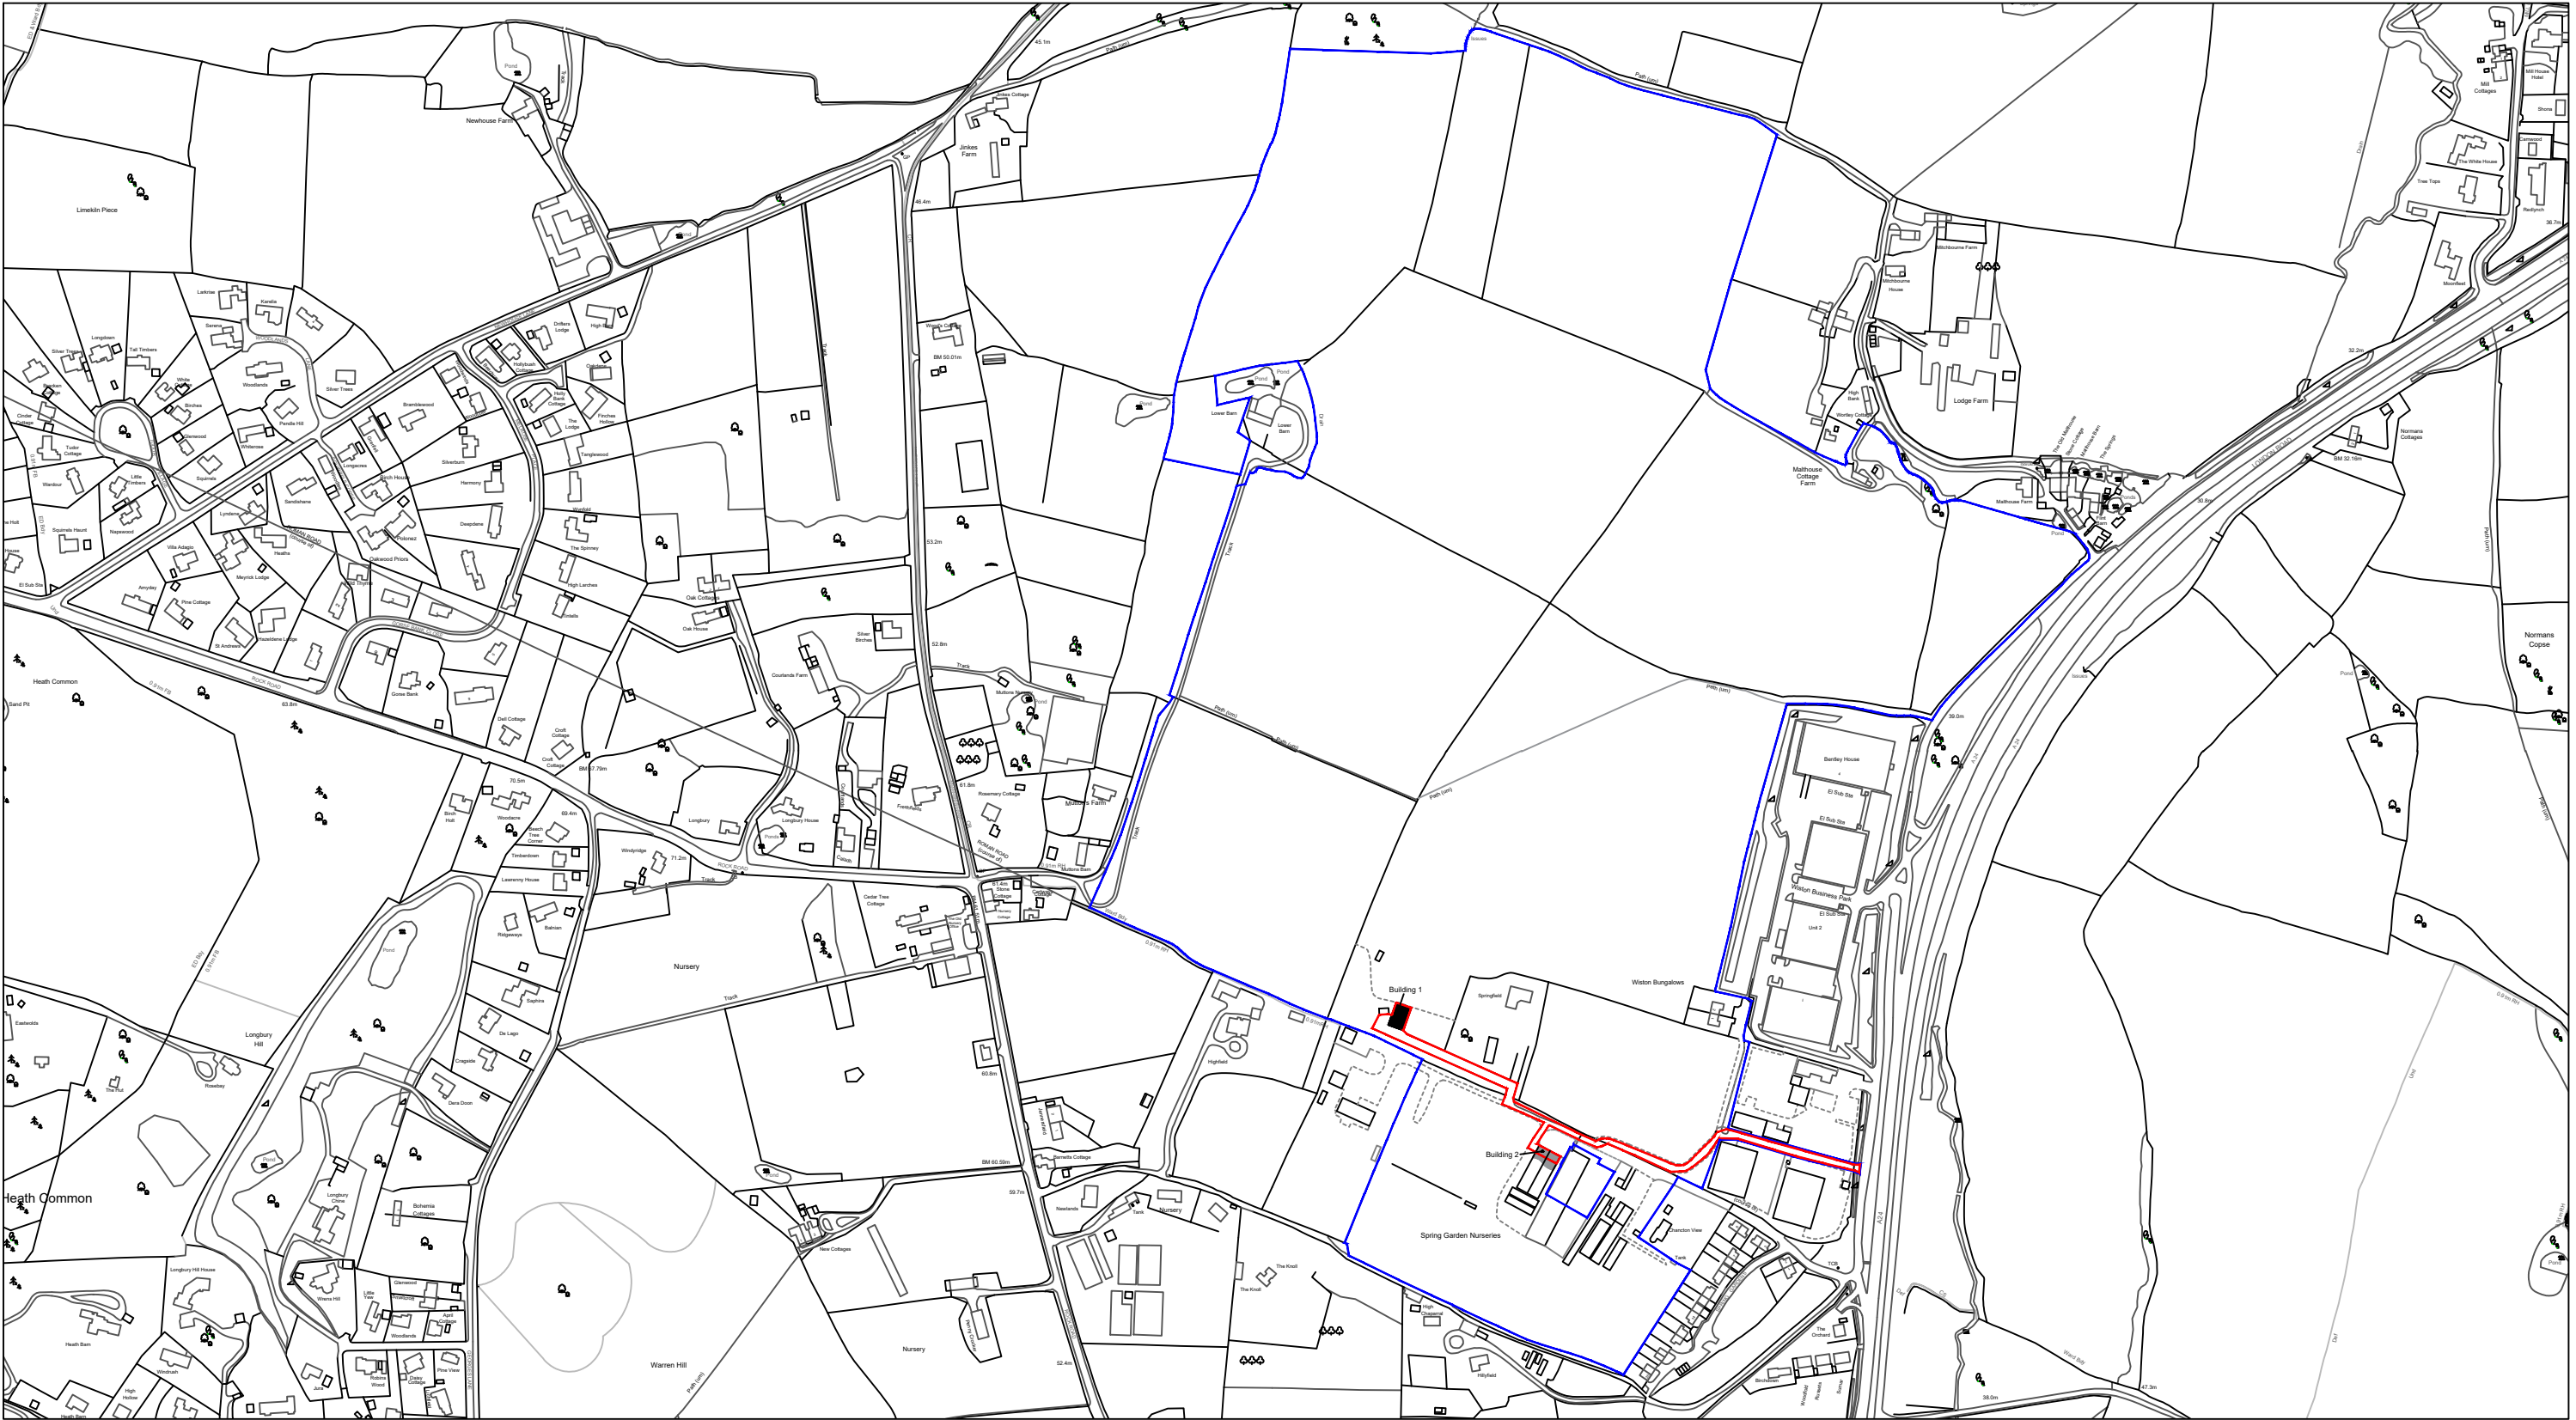

© Crown copyright 2024 Ordnance Survey 100053143



Revision:			
address Spring Gardens, Washington, Pulborough, West Sussex, RH20 3BS			
project Use of barn as gym and farm office and potato barn as agricultural storage			
title Existing location Plan			
scale 1:5000 on A3	date December 2025	dwg no. 2024.422b.01	revision

DOWNSVIEW
ASSOCIATES
Chartered Surveyors

Little Acorns
Hampers Lane
Storrington
West Sussex
RH20 3HZ

Tel: 01903 746367
Mob: 07525 844965

Email:
mail@downsview-surveyors.co.uk

