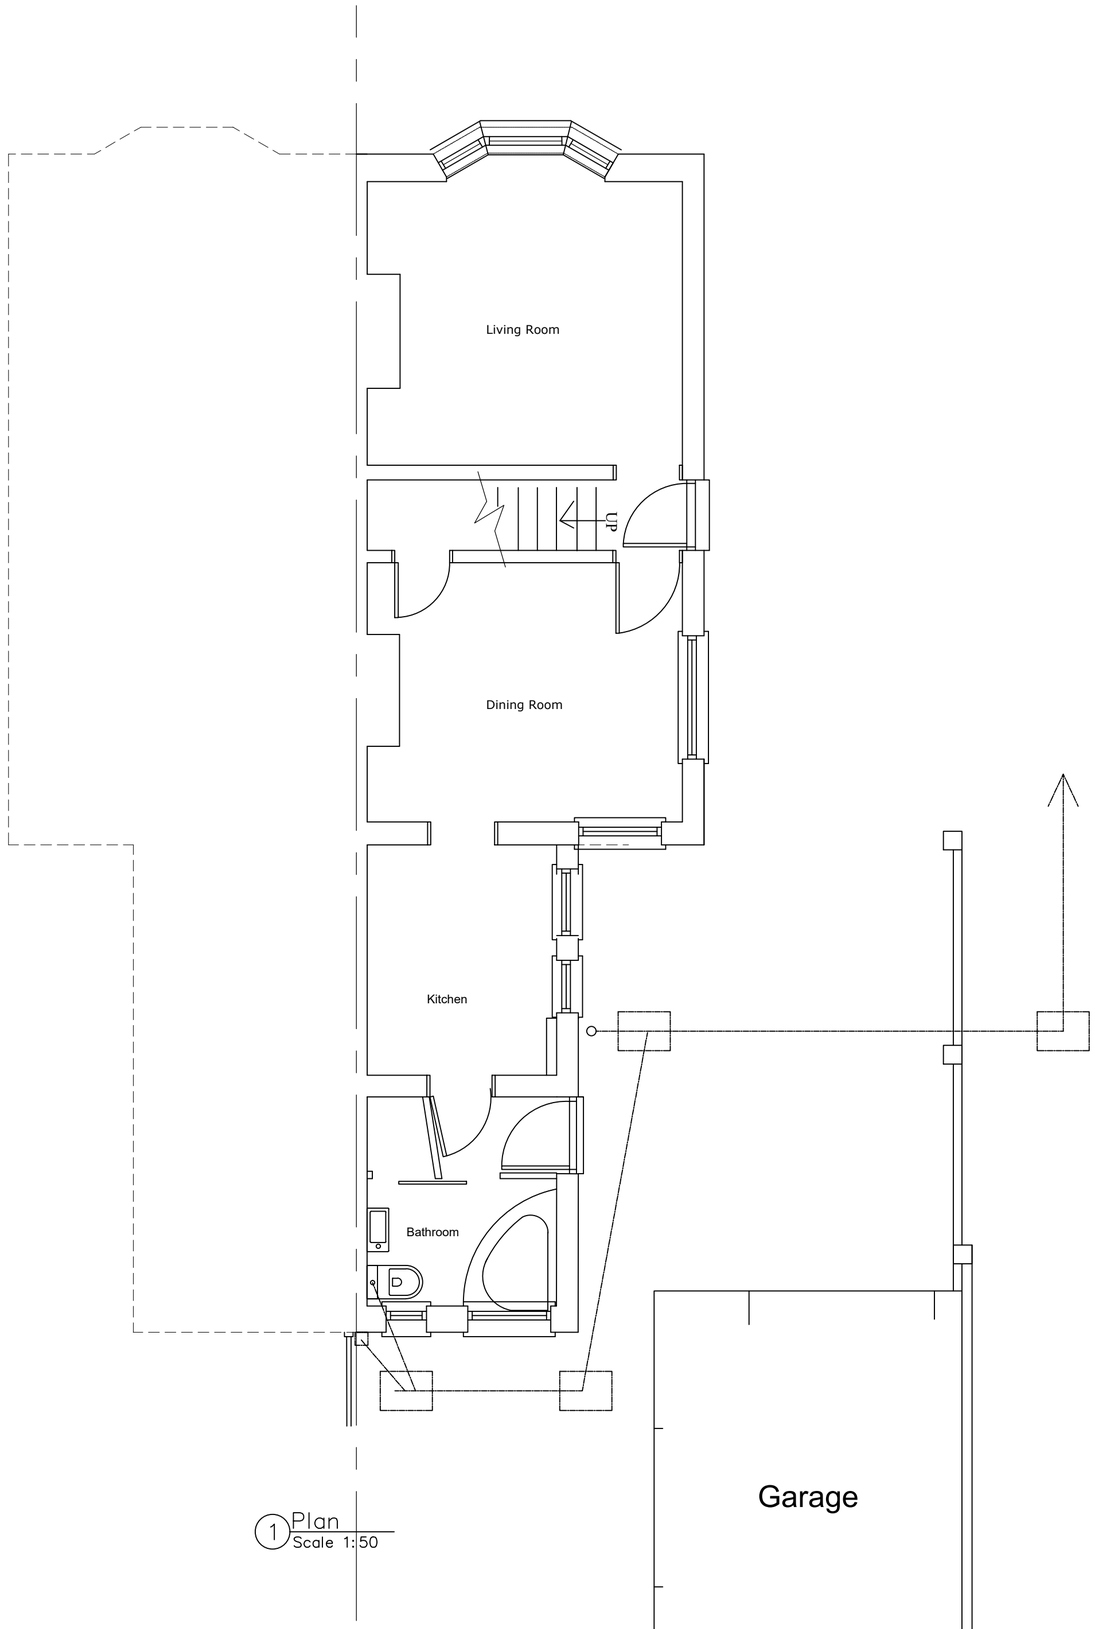

1 Plan
Scale 1:50

1-50 1m 2m 3m 4m 5m

Downlands Architectural Design & Surveying
Downlands
Framfield
Uckfield
East Sussex TN22 5PN
Tel: 01825 890222
E-mail: cad@downlandsds.co.uk
RICS

Job:
8 Nelson Road
Horsham
East Sussex, RH12 2JE

Title: Plans As Existing
Ground Flr Plan

Date:	Drwg No:	Rev:
APR 2024	2605/100	
Scale: 1:50 @ A2	Drawn: PB/AMJ	

Client:
Mrs K Tucker

Drawings are the copyright of the above practice. Contractor to check all dimensions and details before commencement, construction or fabrication and report any deviation to the Surveyor. Figured dimensions are not to be relied upon without site accuracy checking. All work to comply with current Building Regulations, BS's/CoP's & NHBC Reg.'s where applicable. Specification and Drawing contradictions must be referred to the surveyor before being acted upon.