


General Notes

1. Do not scale from this drawing.
 2. All dimensions in millimeters unless stated otherwise.
 3. Construction depths based on an assumed 2.5% CBR.
- Surface preparation: remove all loose surfacing, vegetation and organic matter by hand prior to instalationo of geotextile.
4. Footpath to be constructed with 1 in 40 (2.5%) crossfall to help shed water from surface.
- Limestone dust to be rolled a minimum of four times. Stabilisation to be encouraged by surface dampening whilst rolling.

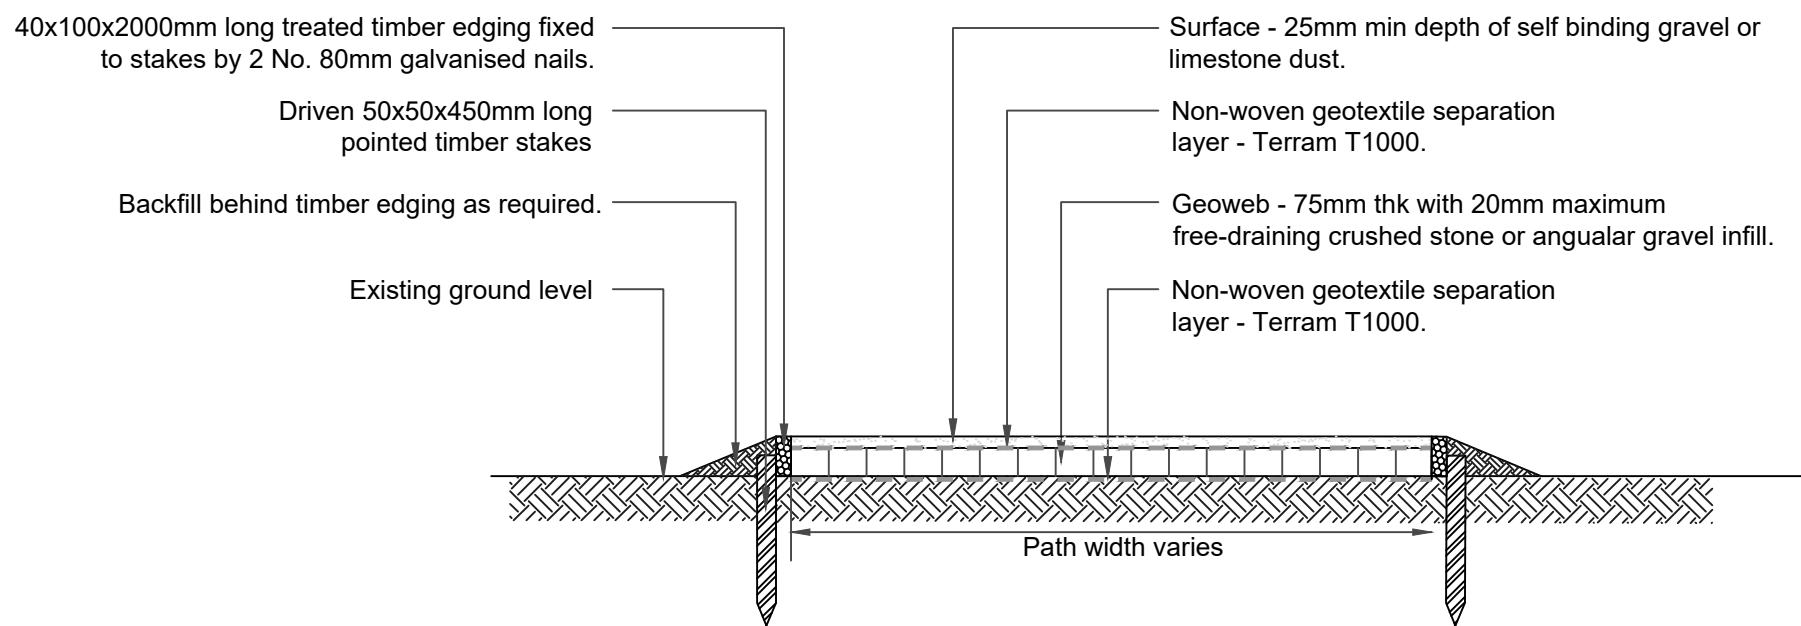

PROW No-Dig Construction

Stonebond

Project Title:
Millfields Farm

Project Number:
SB_GUI_002

Drawing Title:
**PROW Construction
Details**

Drawing Number:
SBP-XX-XX-DR-K-94-001

Scale:
- @ A3

Revision Notes:
-

Date:
06.07.2026

Rev:

-