


SECTION A-A [1:100]

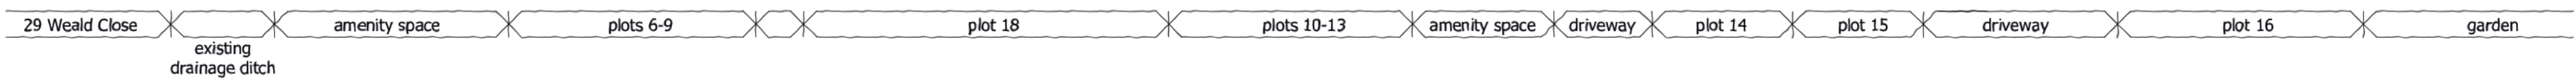

SECTION B-B [1:100] - Overlooking the Bridleway



KEY PLAN [NTS]

REV	DESCRIPTION
A	Issued for Planning

DATE	AUTHOR	CHK'D
19/01/26	CW	

NOTES

DATE
DECEMBER 2025
SCALE @ A1
1:200

AUTHOR
CW
CHECKED BY

PROJECT
Proposed Residential Development of Land off
Athelstan Way, Horsham
CLIENT
Mr & Mrs Brazil
STATUS
FOR PLANNING
DRAWING
SITE SECTIONS

PROJECT NO.
646

DRAWING NO.
211

REV. A

All dimensions are subject to site survey and site verification. Do not scale from this drawing.

