


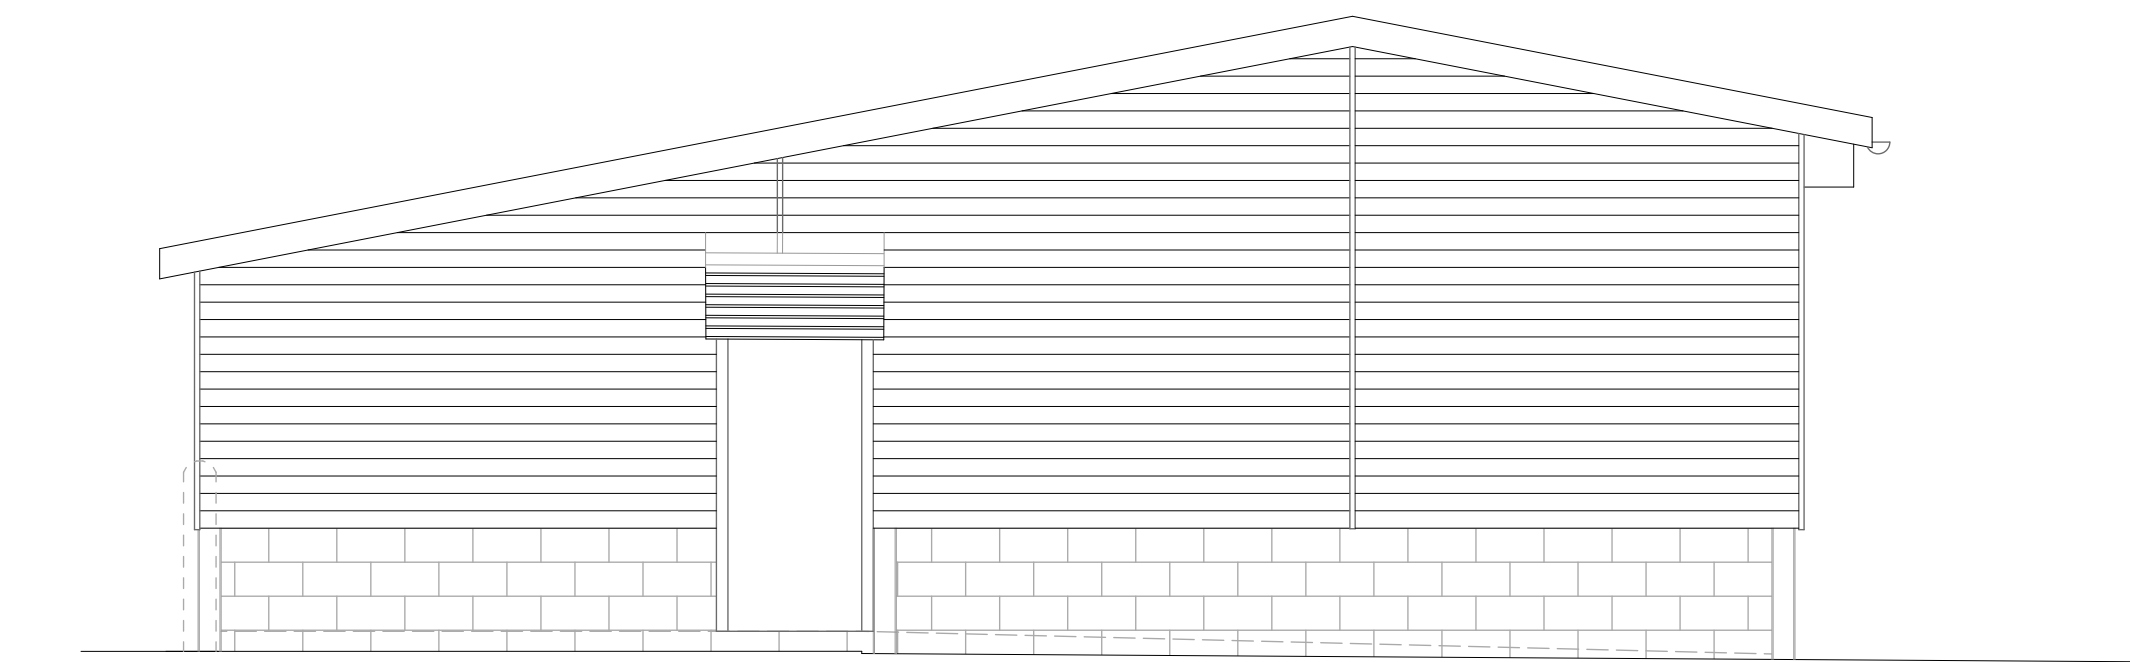


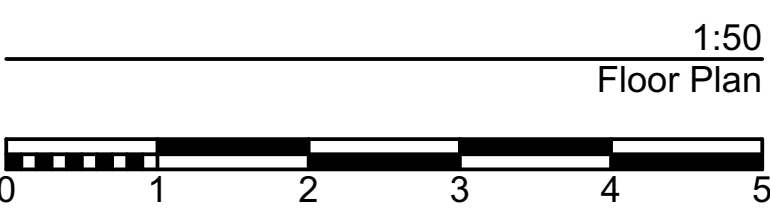


Side (South) Elevation 1:50

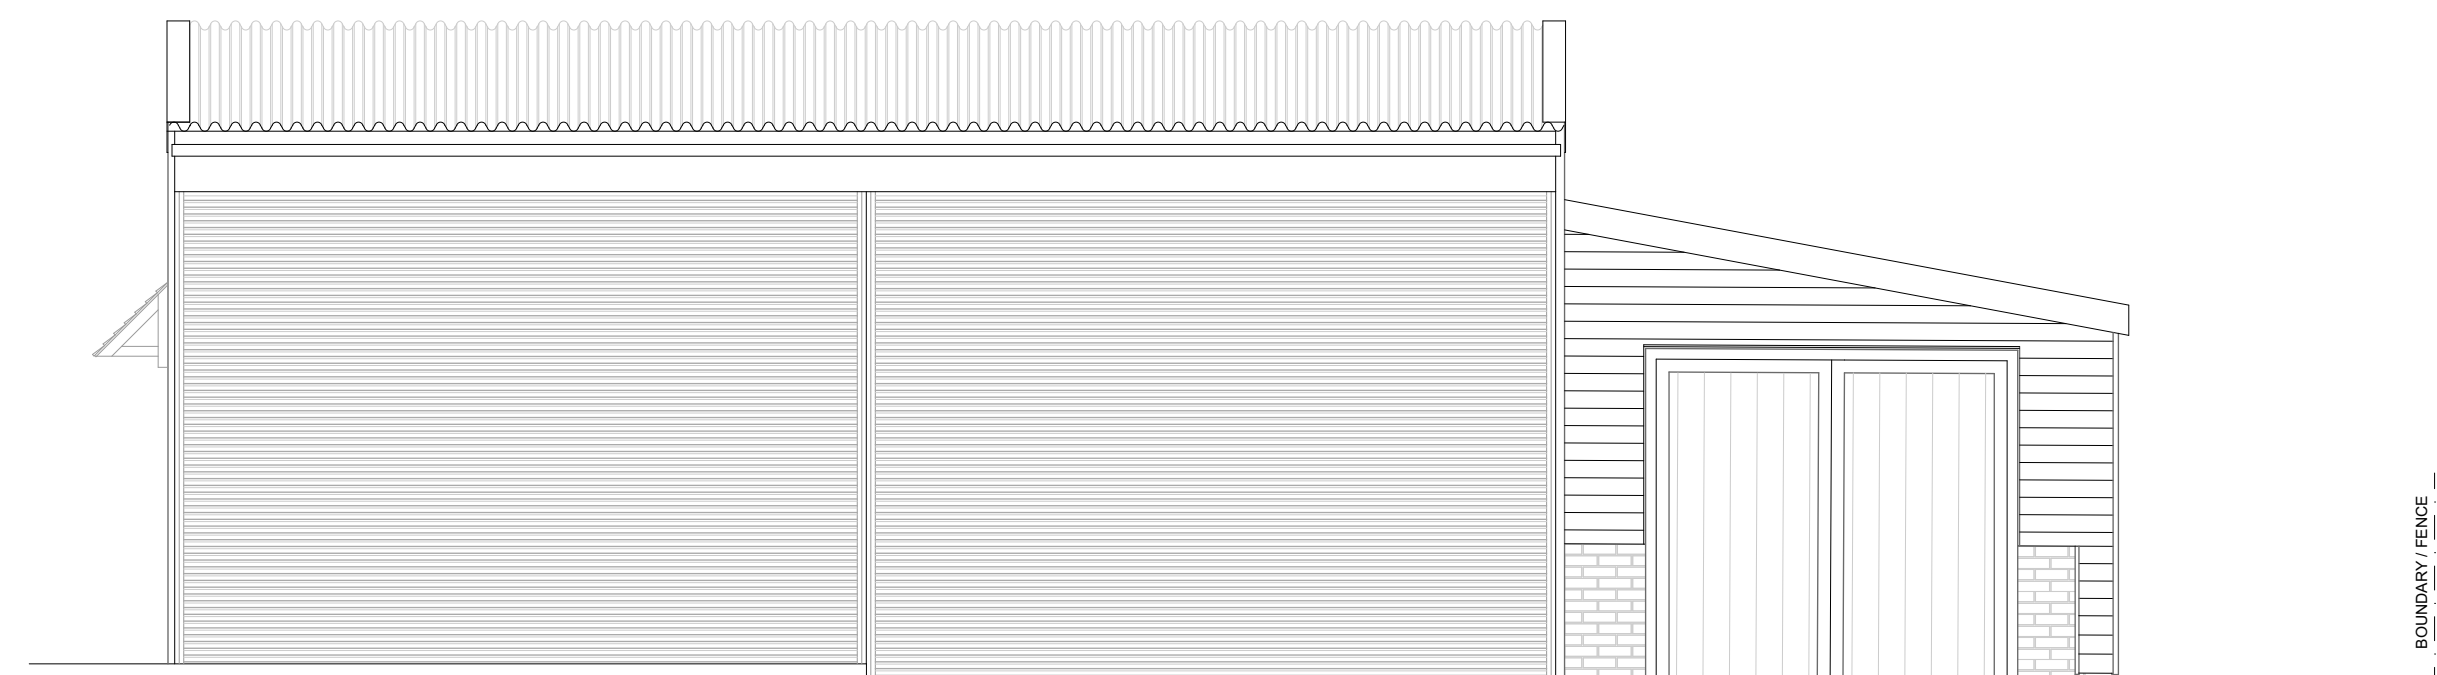

1:50
Front (East) Elevation

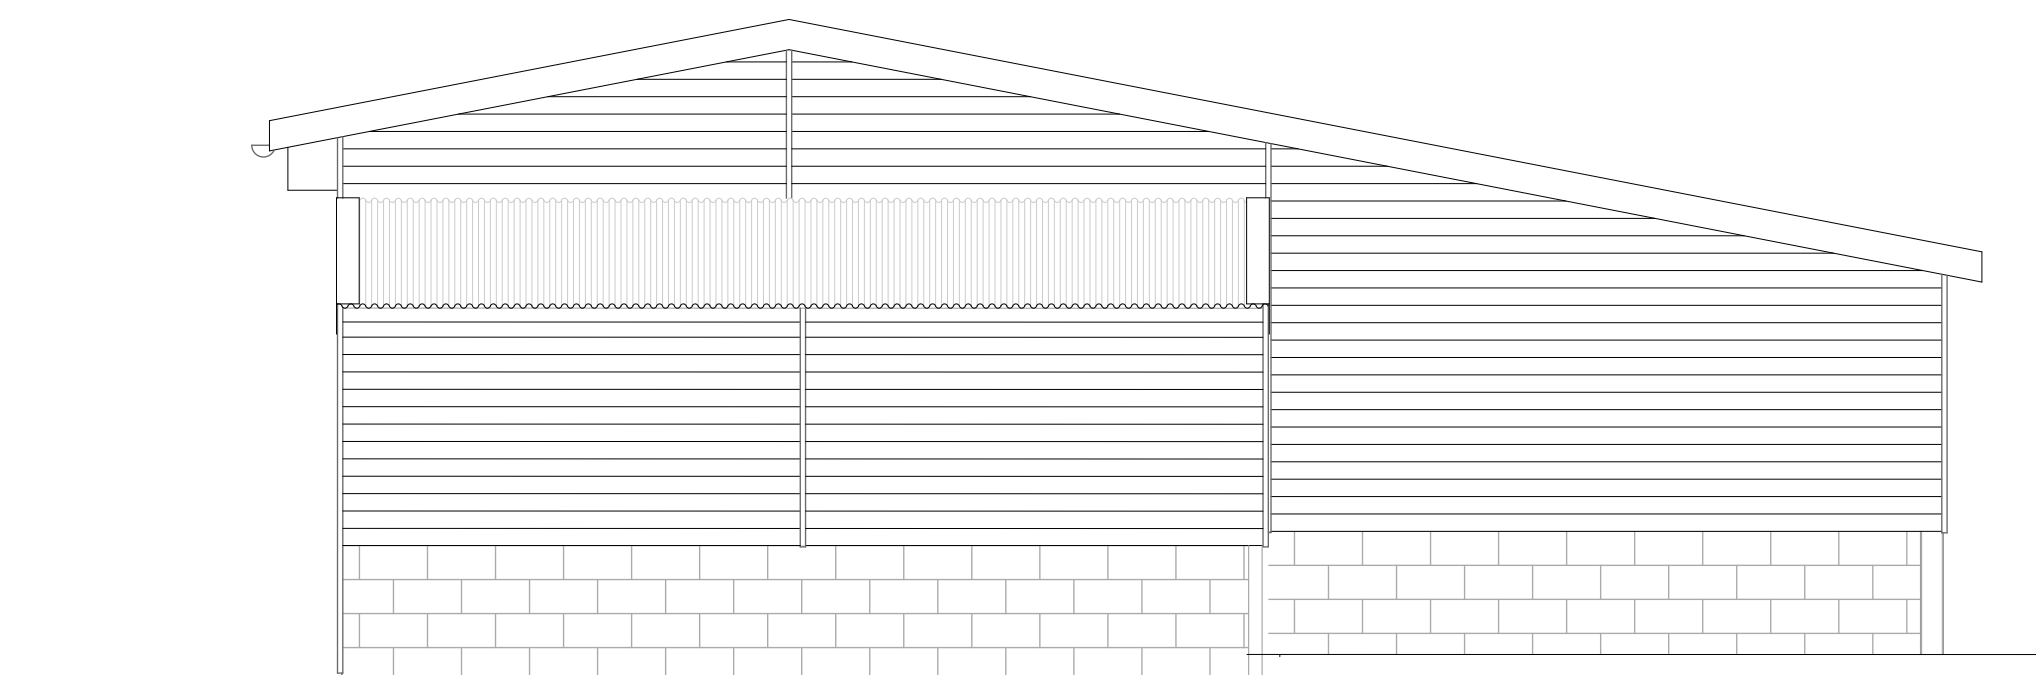

Side (North) Elevation

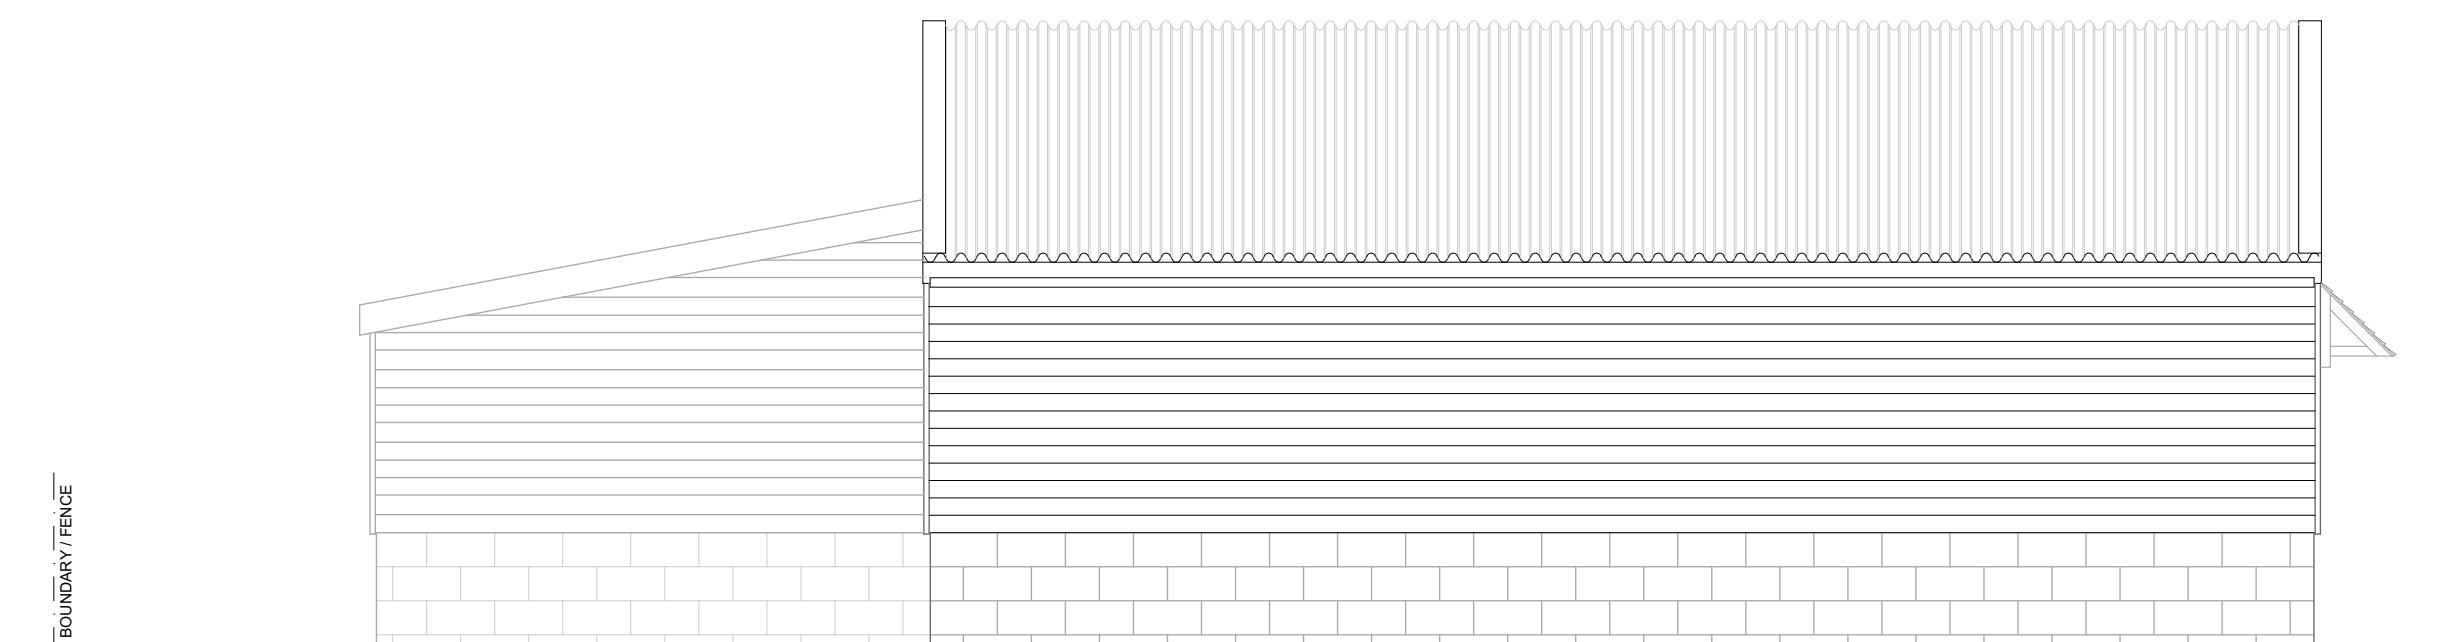

1:50
Rear (West) Elevation



IT SHOULD BE ASSUMED THAT ALL WORKS ARE TO BE CARRIED OUT BY A COMPETENT CONTRACTOR AND, WHERE APPLICABLE, TO AN APPROVED METHOD STATEMENT.

DRAWN: THR	JOB NO:	SCALE @ A1: As Shown
CHECKED: PGA	DRAWING NO: EX02	REV:
DATE: Feb '26		