
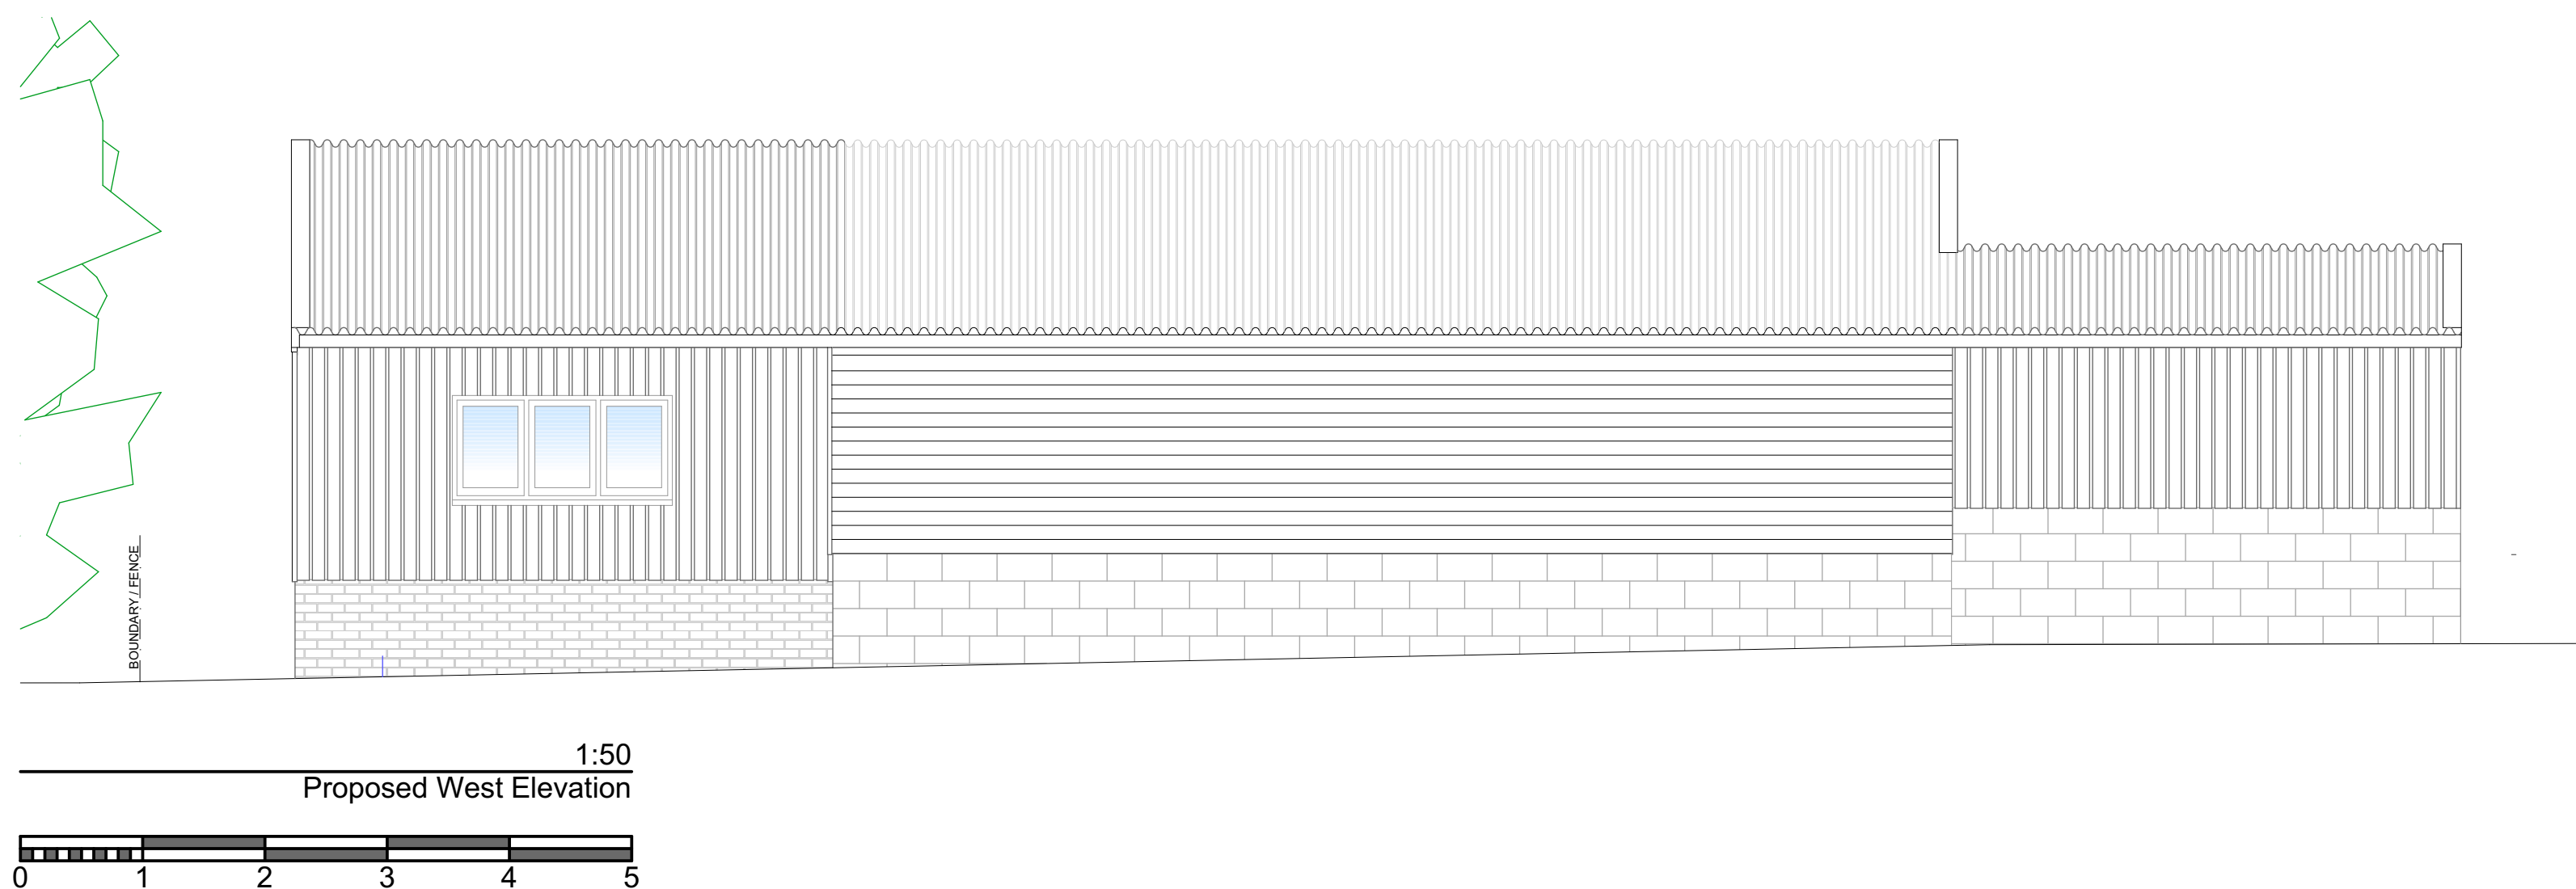
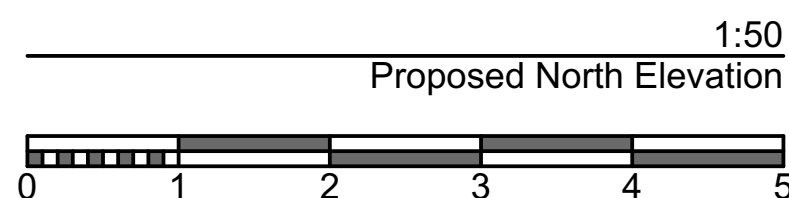
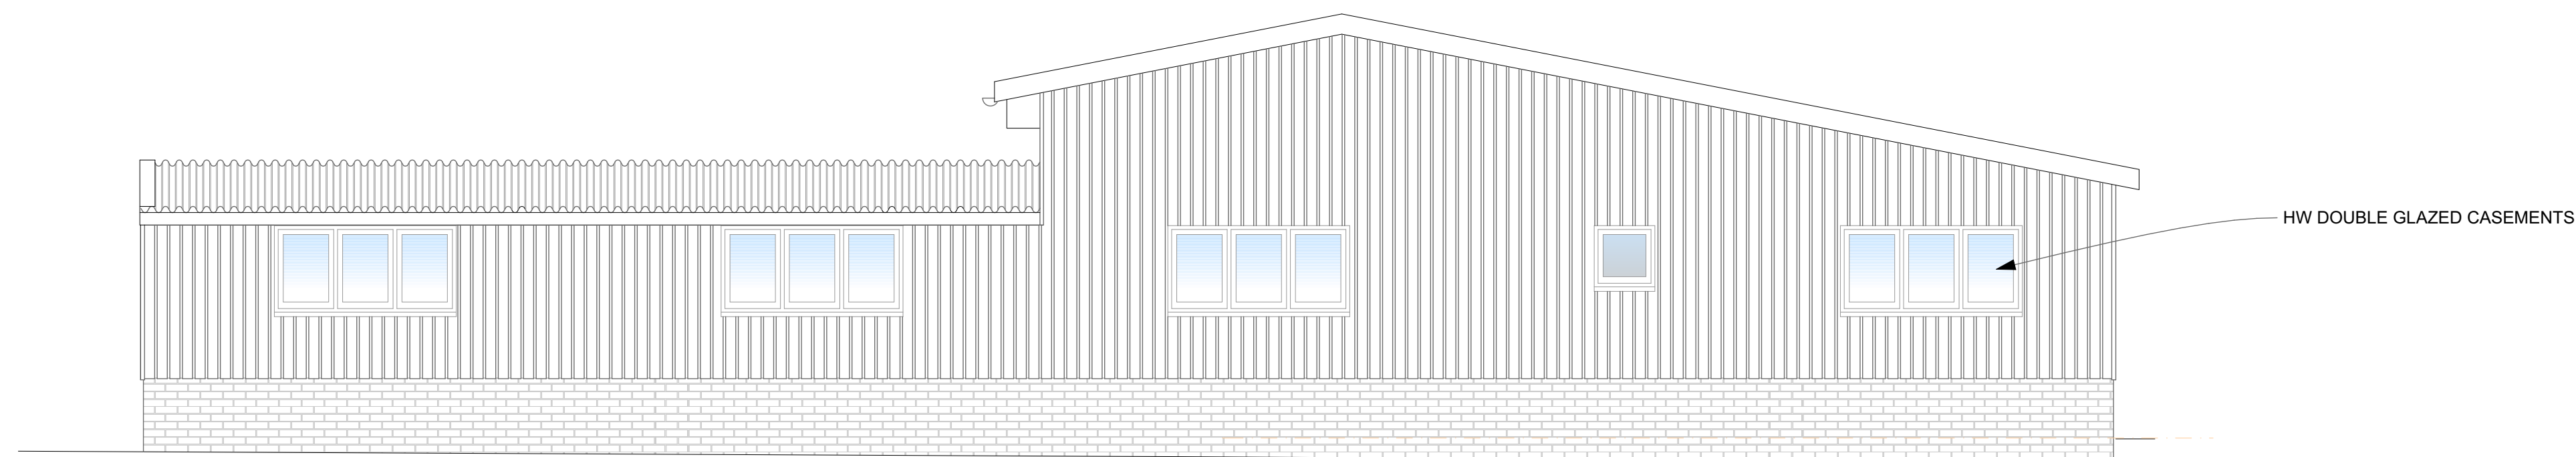


PROPOSED STORE IN LIEU OF THAT REMOVED

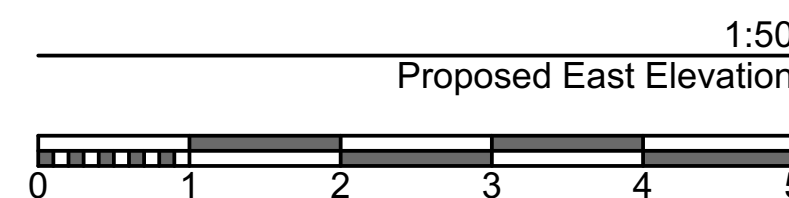

IT SHOULD BE ASSUMED THAT ALL WORKS ARE TO BE CARRIED OUT BY A COMPETENT CONTRACTOR AND, WHERE APPLICABLE, TO AN APPROVED METHOD STATEMENT.

D	Revised as Clients comments	23/04/26	THR
C	Plinth adjusted	21/04/26	THR
B	Plinth & fenestration revised	20/04/26	THR
A	Revised as Clients comments	20/04/26	THR
Rev.	Amendments	Date	Dwn.

DRAWING TITLE:

Feasibility

Proposed Elevations

DRAWN: THR	JOB NO:	SCALE @ A1: As Shown
CHECKED: PGA	DRAWING NO: FE03	REV: D
DATE: Feb '26		

© PHILIPS SURVEYORS LLP