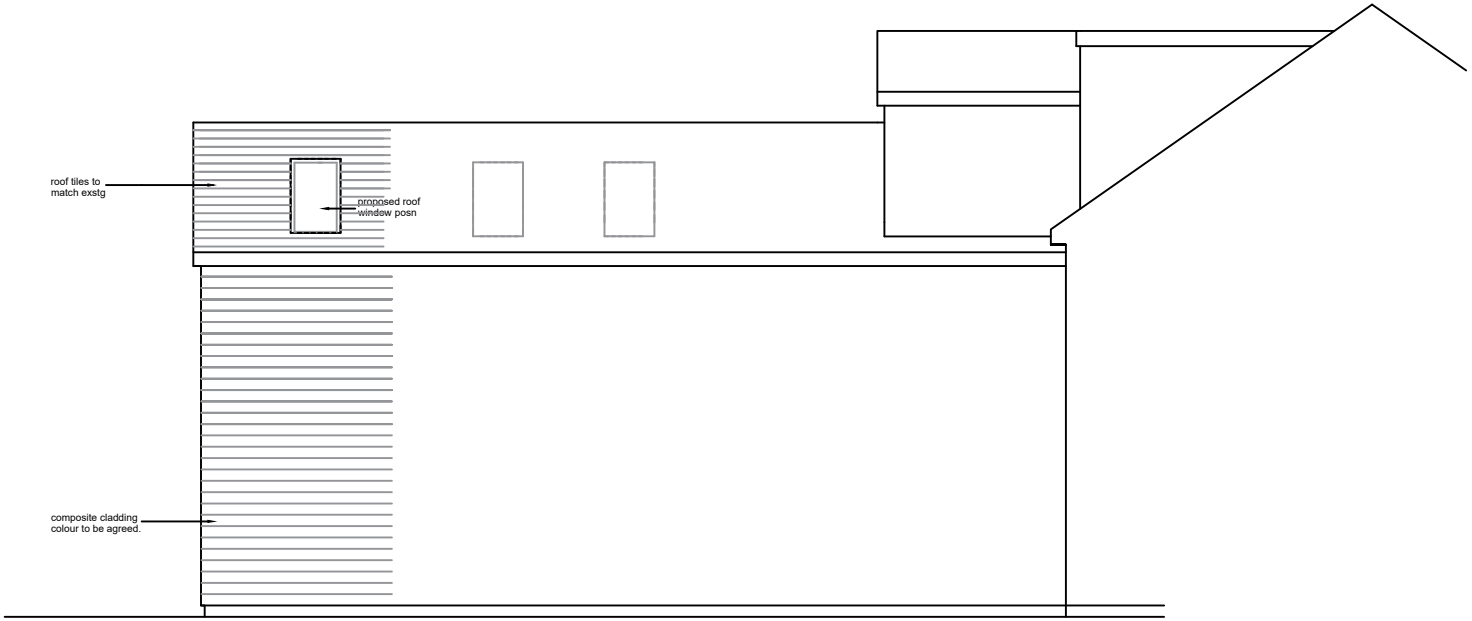

proposed side elevation
scale 1:100

1 2 3 4 5 6 7 8 9 10

10 metre scale bar

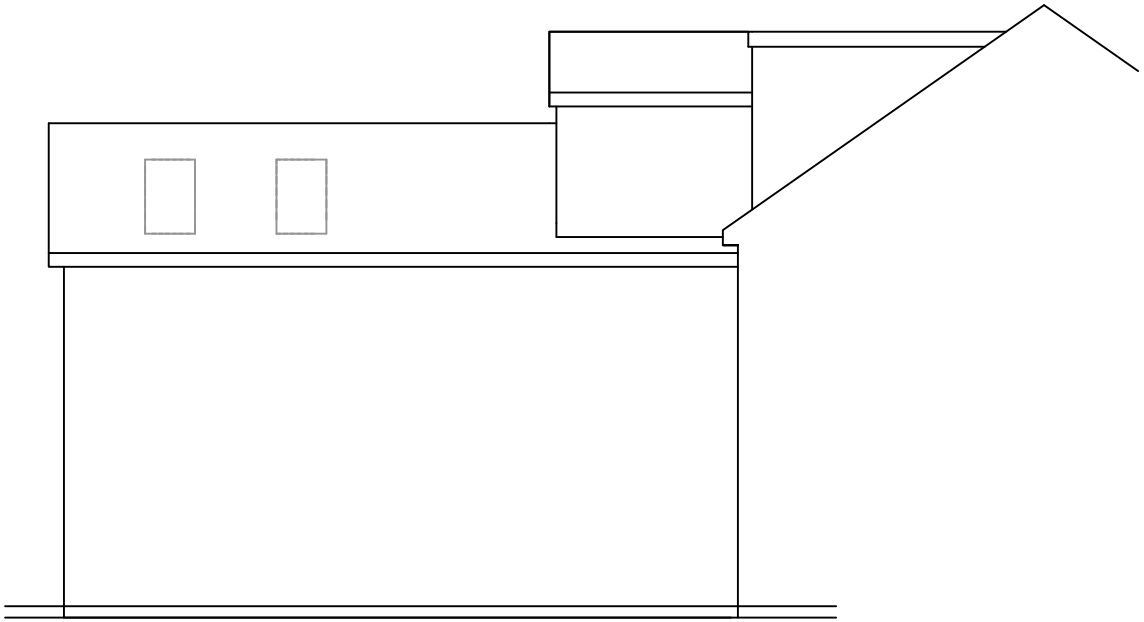

existing side elevation