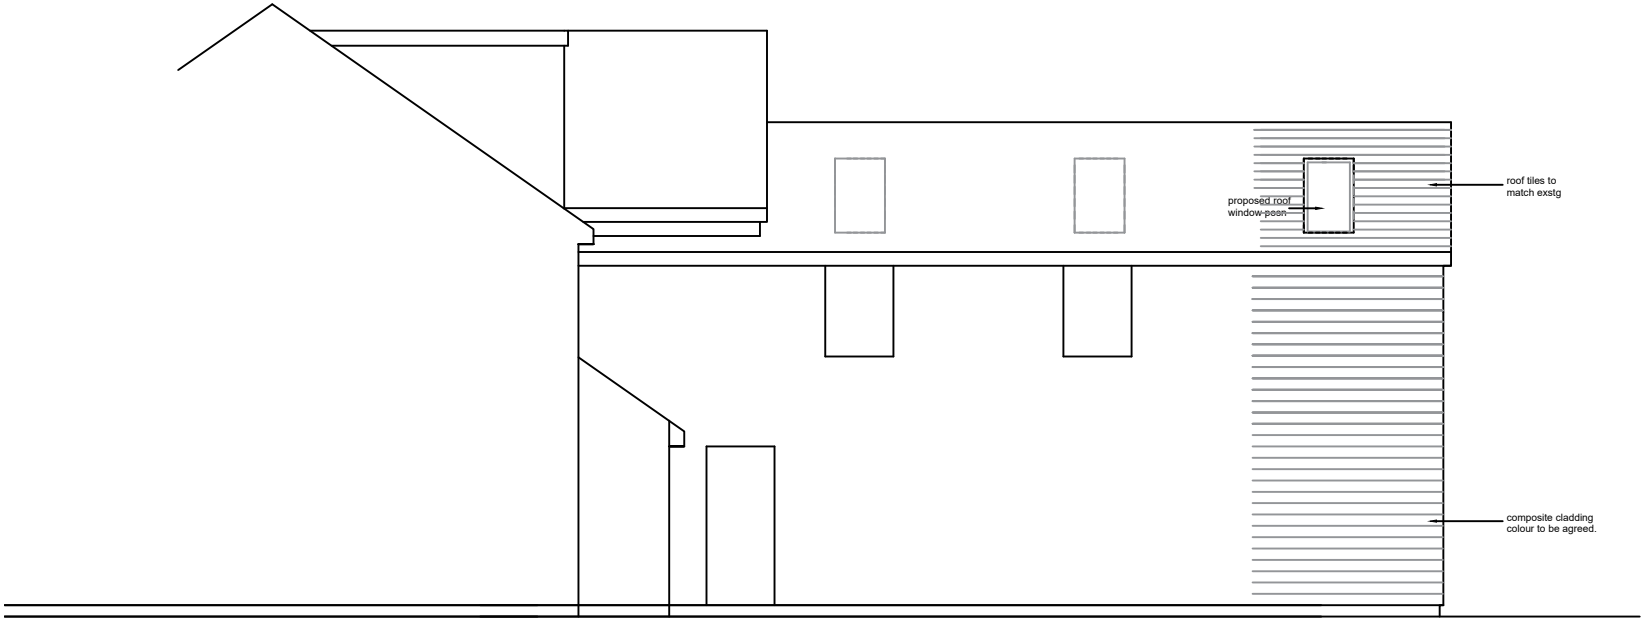

proposed side elevation
scale 1:100

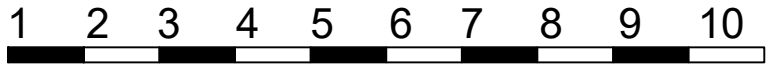

10 metre scale bar

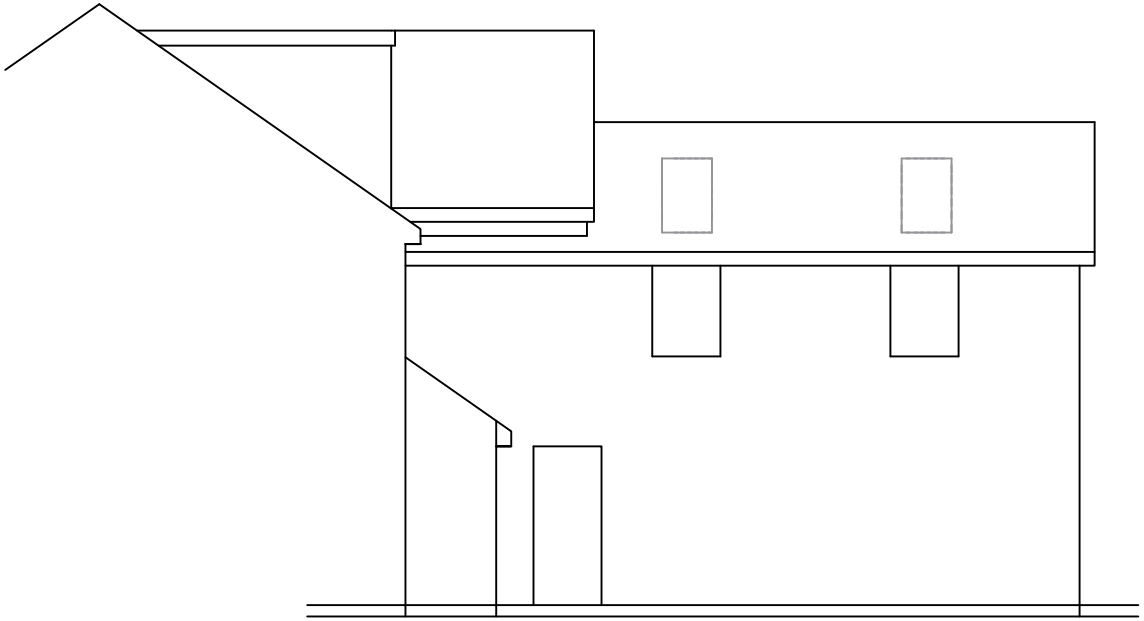

existing side elevation