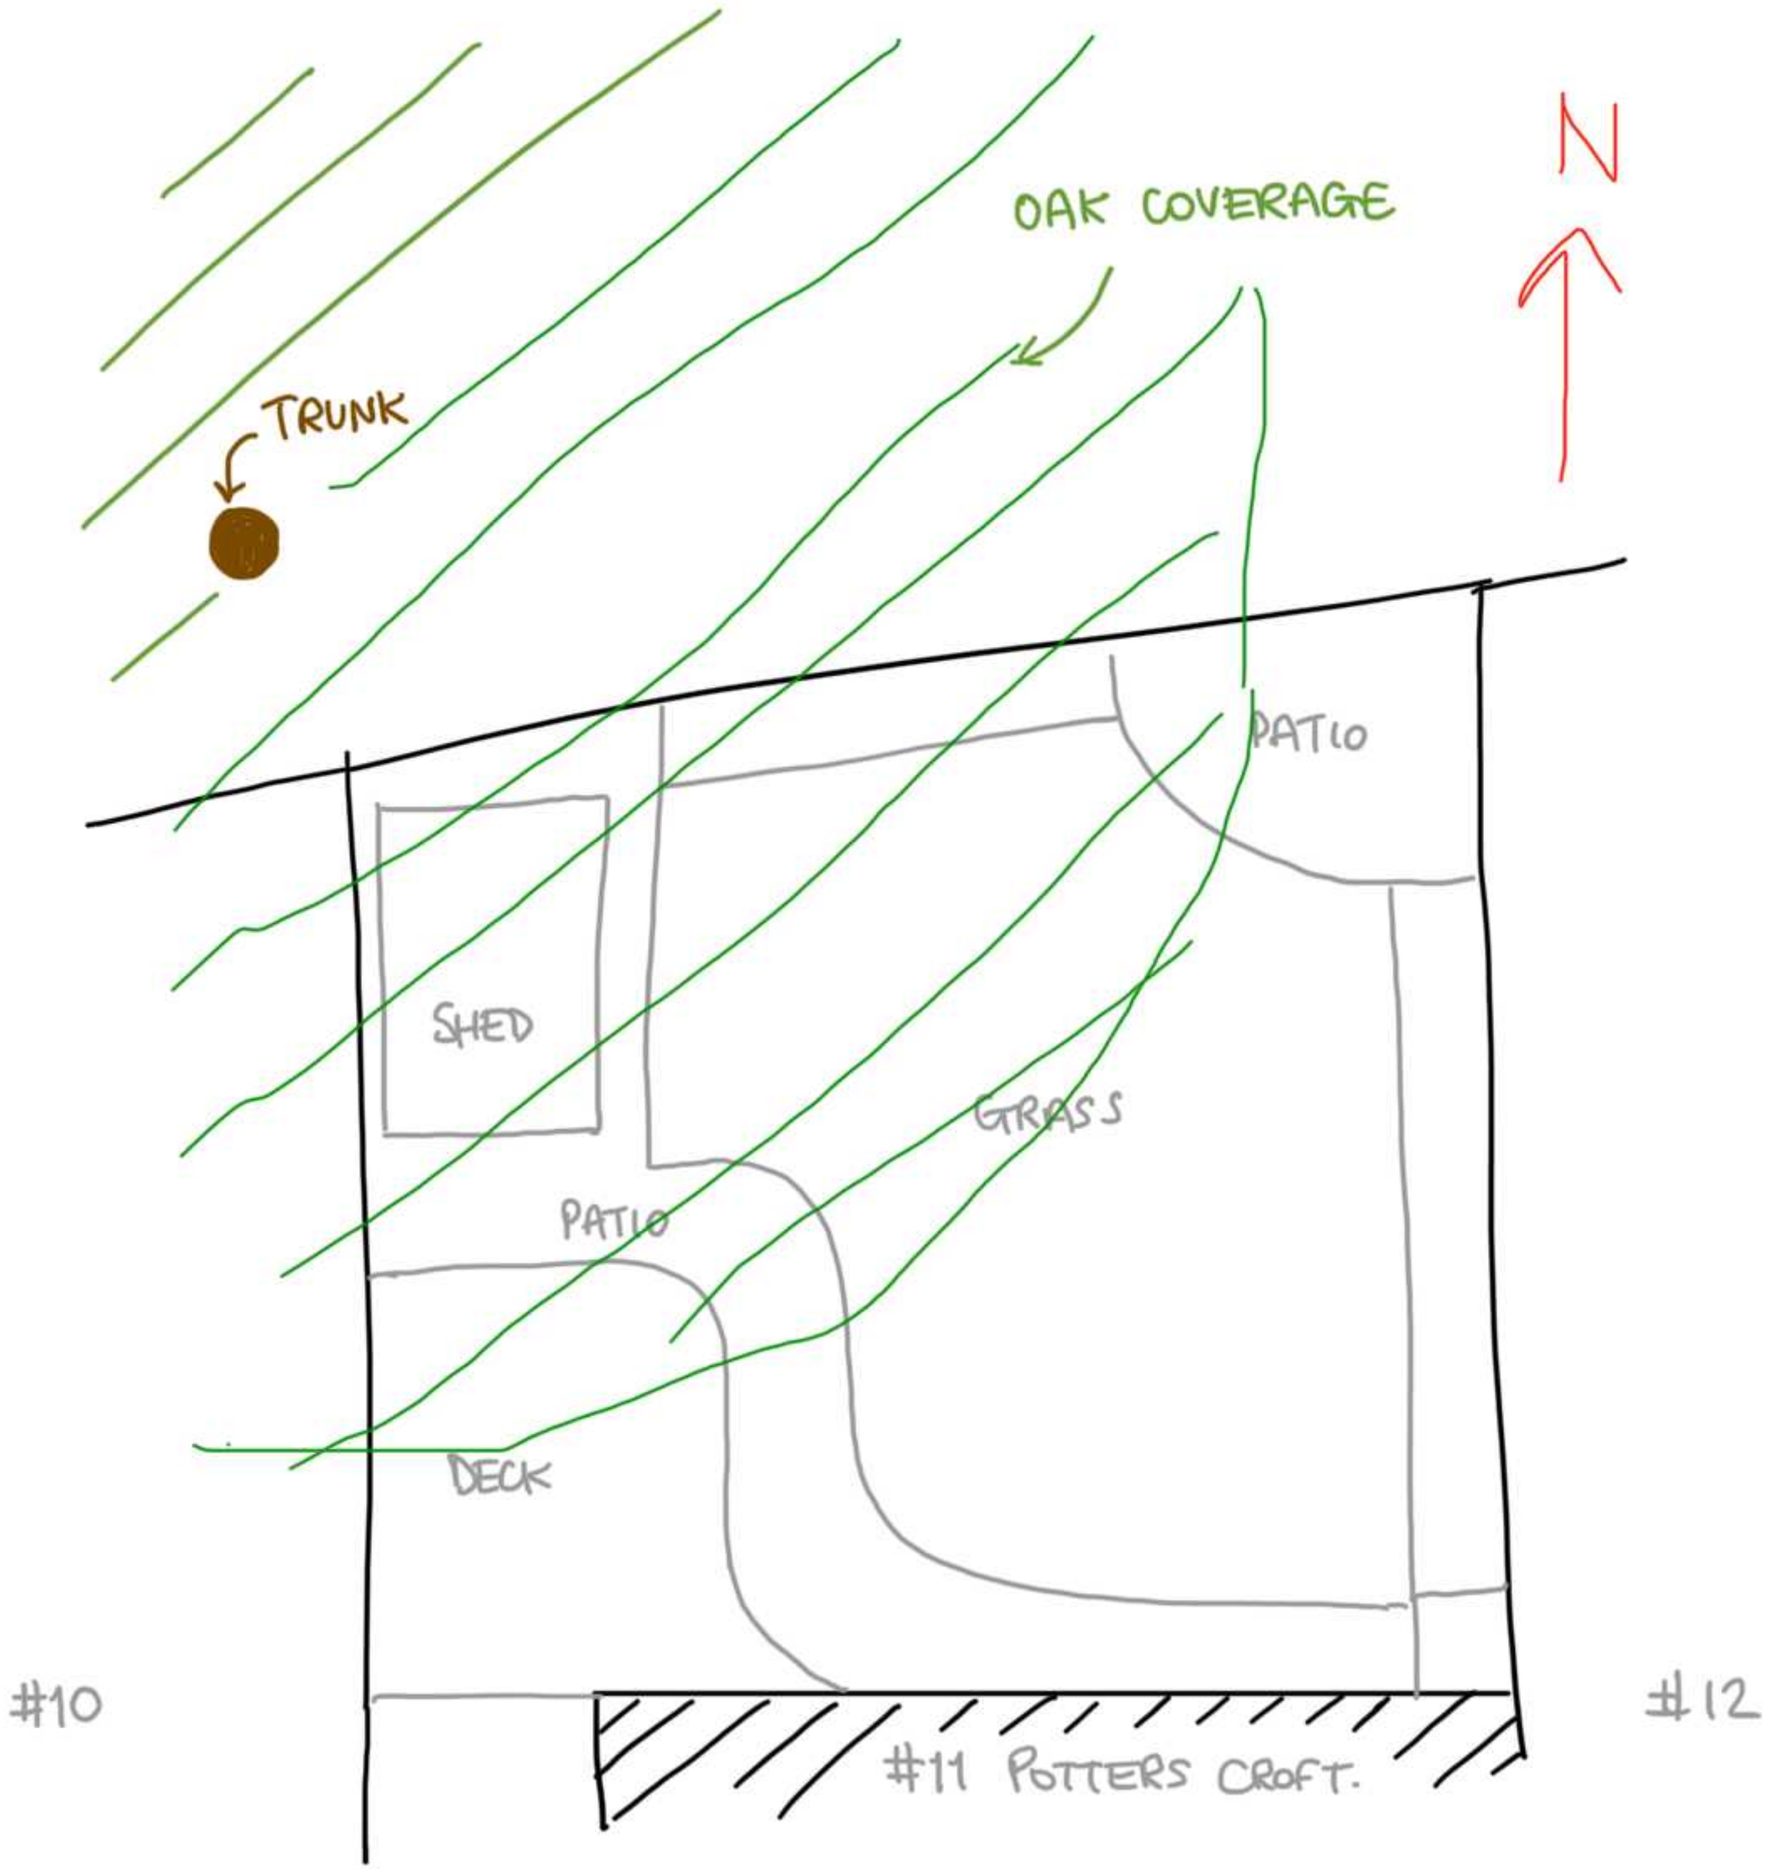

OAK COVERAGE
N
TRUNK
PATIO
SHED
GRASS
PATIO
DECK
#10
#12
#11 POTTERS CROFT.