windows facing neighbours marked "x" will be obscured

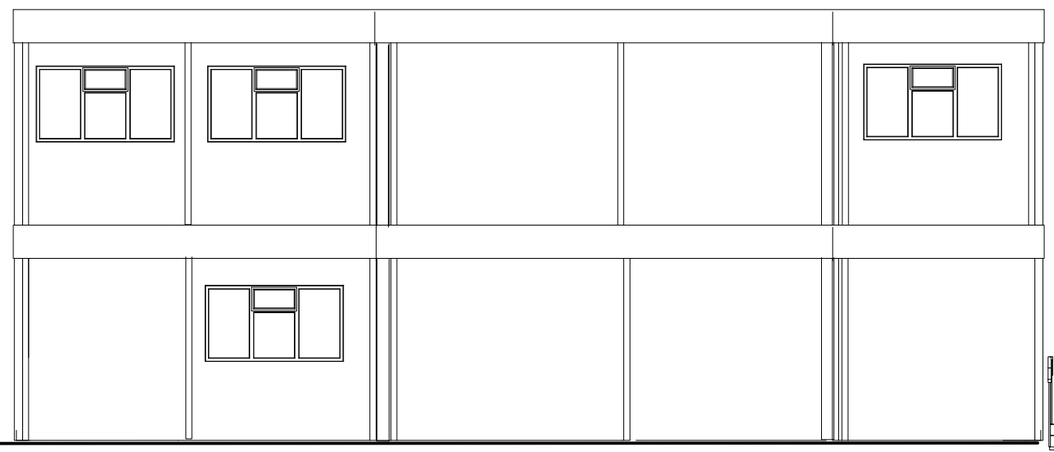

Rear Elevation

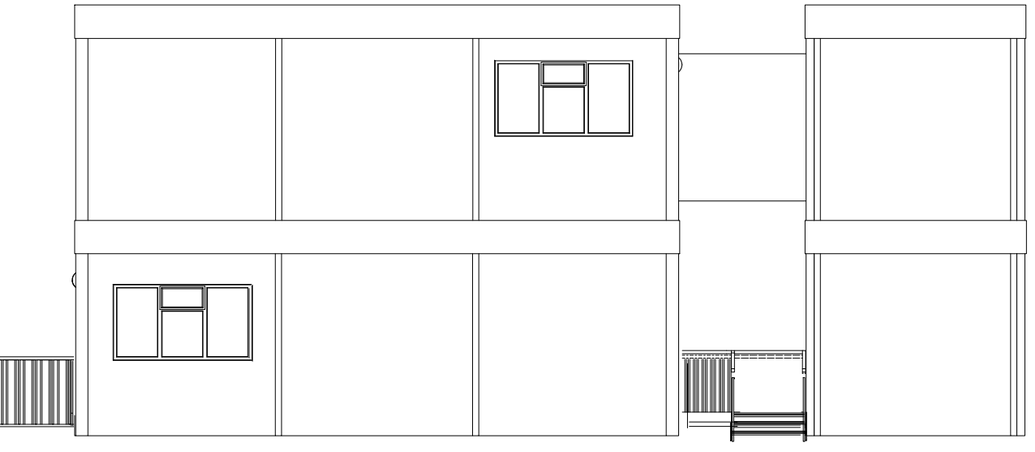

Side Elevation N



Front Elevation



Side Elevation S

Scale Bar (1:100)

0m 5m 10m

Portakabin

REV:

The College of Richard Collyer
Elevation proposed
Double classroom building 2

Date: 10th April 2025

Scale : 1:100 @ A3

Dwg No: 04KT Rev 2