
NOTE:
All measurements to be checked on site.
This drawing is prepared for planning purposes only.

www.theplanningman.co.uk
t: 01372 897891
e: enquiries@theplanningman.co.uk

THE PLANNING MAN.CO.UK

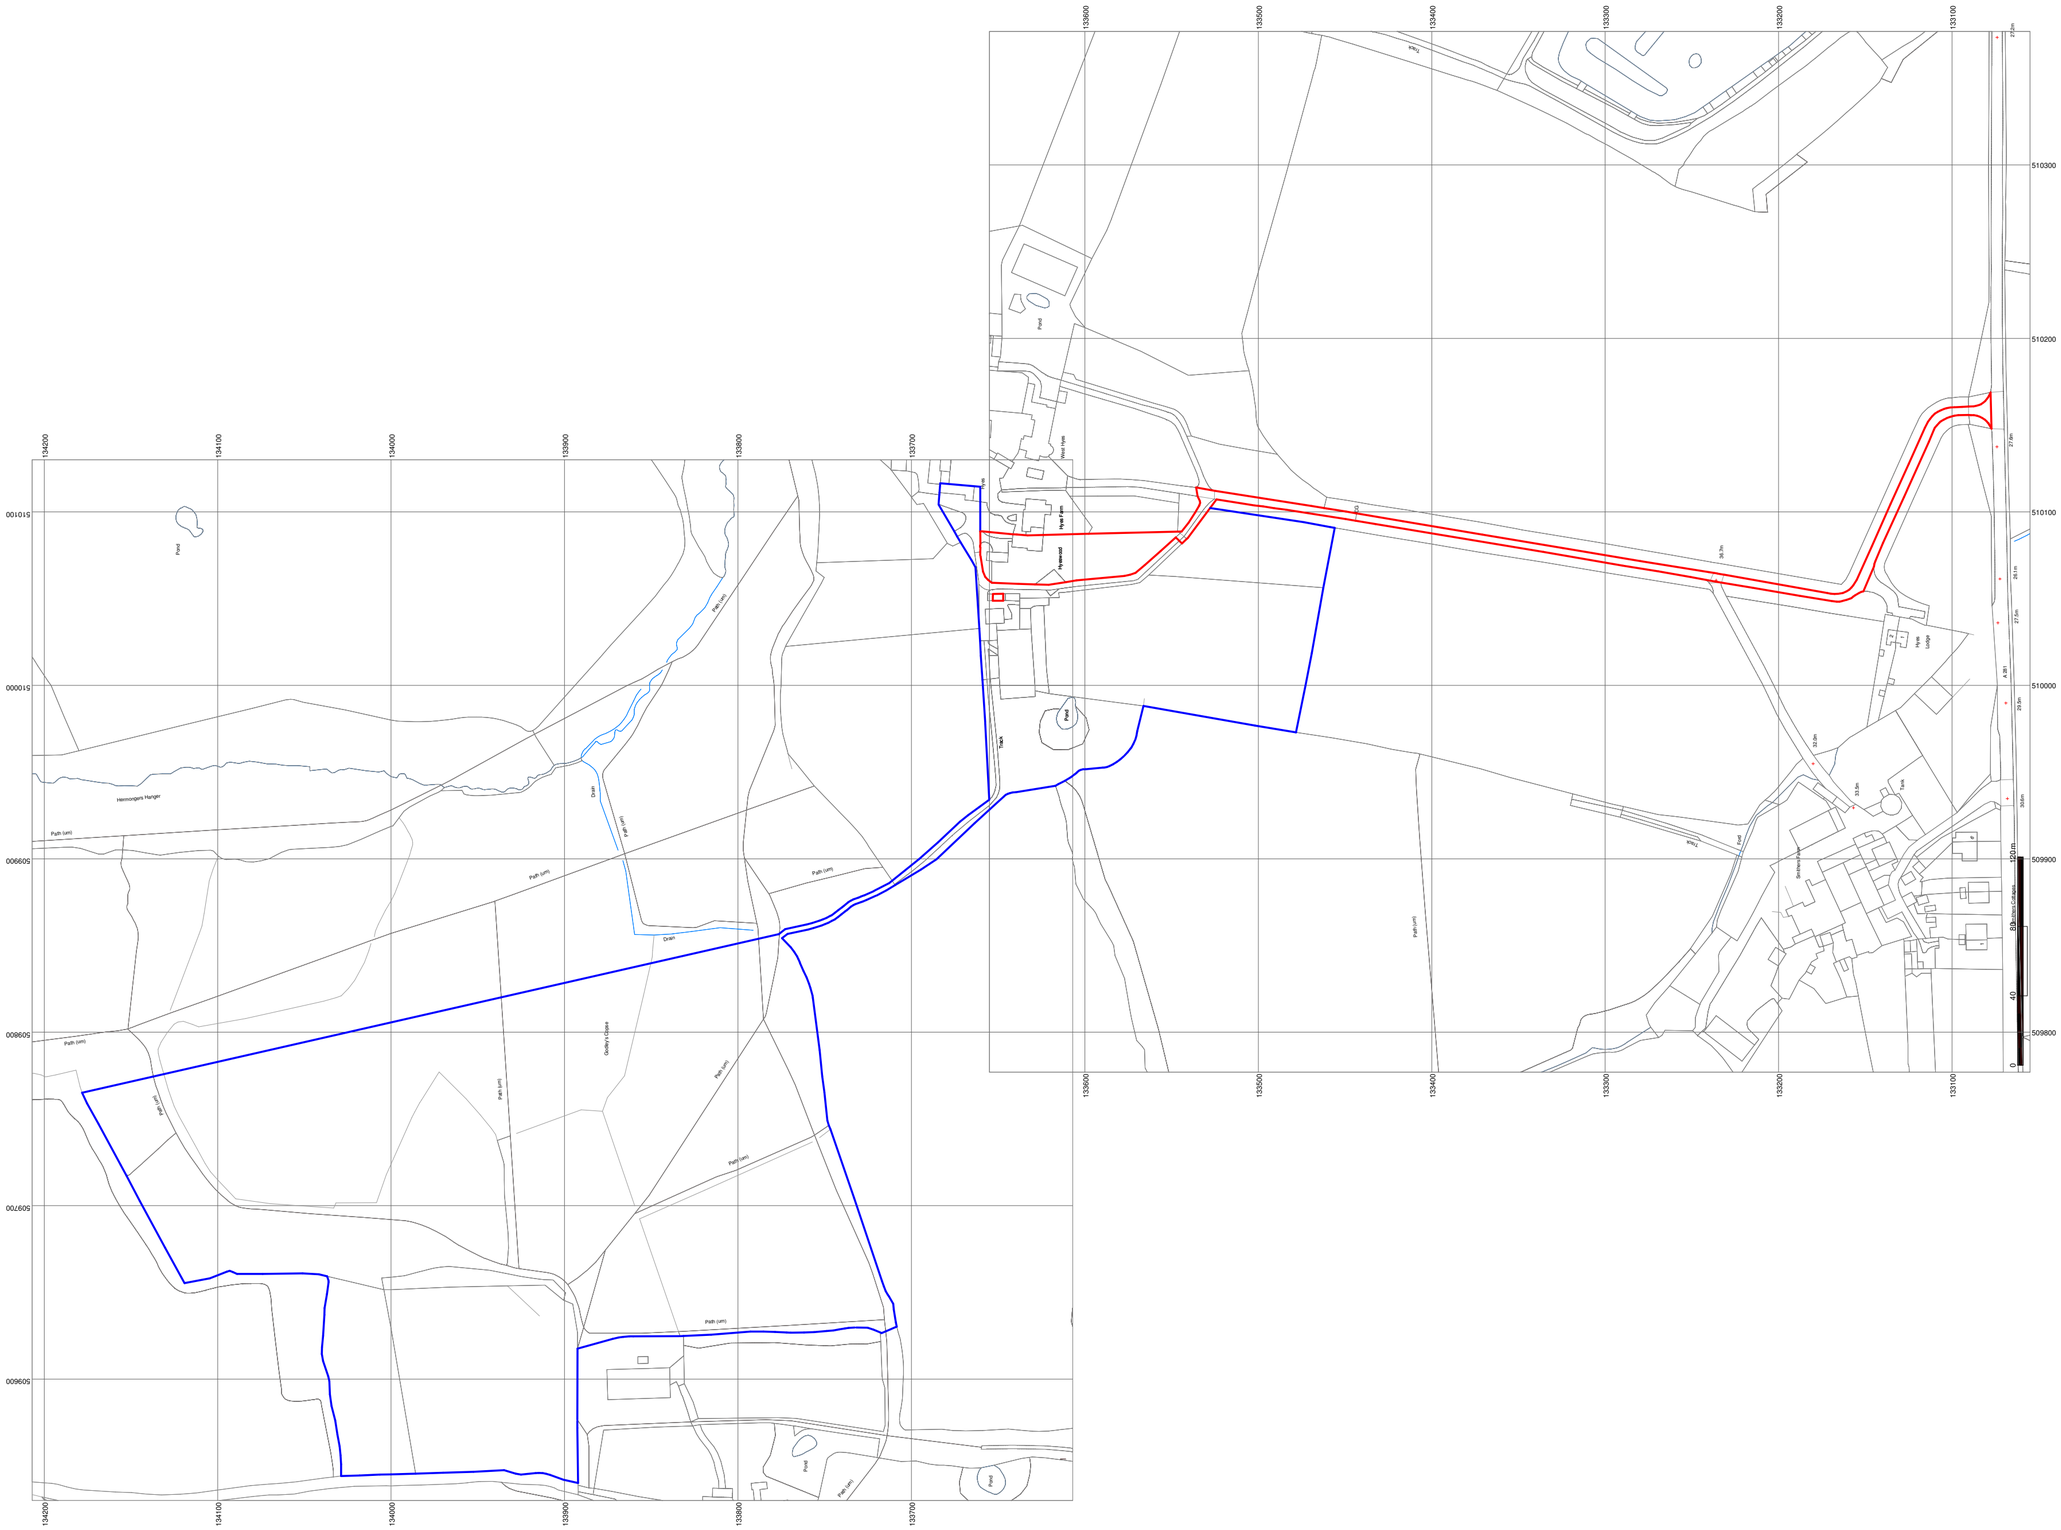

01/LP - LOCATION PLAN - POD
1 : 2500

OSGB Maps purchased from www.streetwise.net
© Crown Copyright and database rights 2022 OS 100047474

0m 50m 100m 150m 200m 250m

VISUAL SCALE 1:2500 @ A3

PROJECT NO.
732
PROJECT ADDRESS:
Hyeswood Guildford Road Rudgwick Horsham RH12 3BX
SHEET NO: REV:
732/ 01
SCALE:
1 : 2500 @A2
DRAWING TITLE:
LOCATION PLANS
DATE:
NOV 23