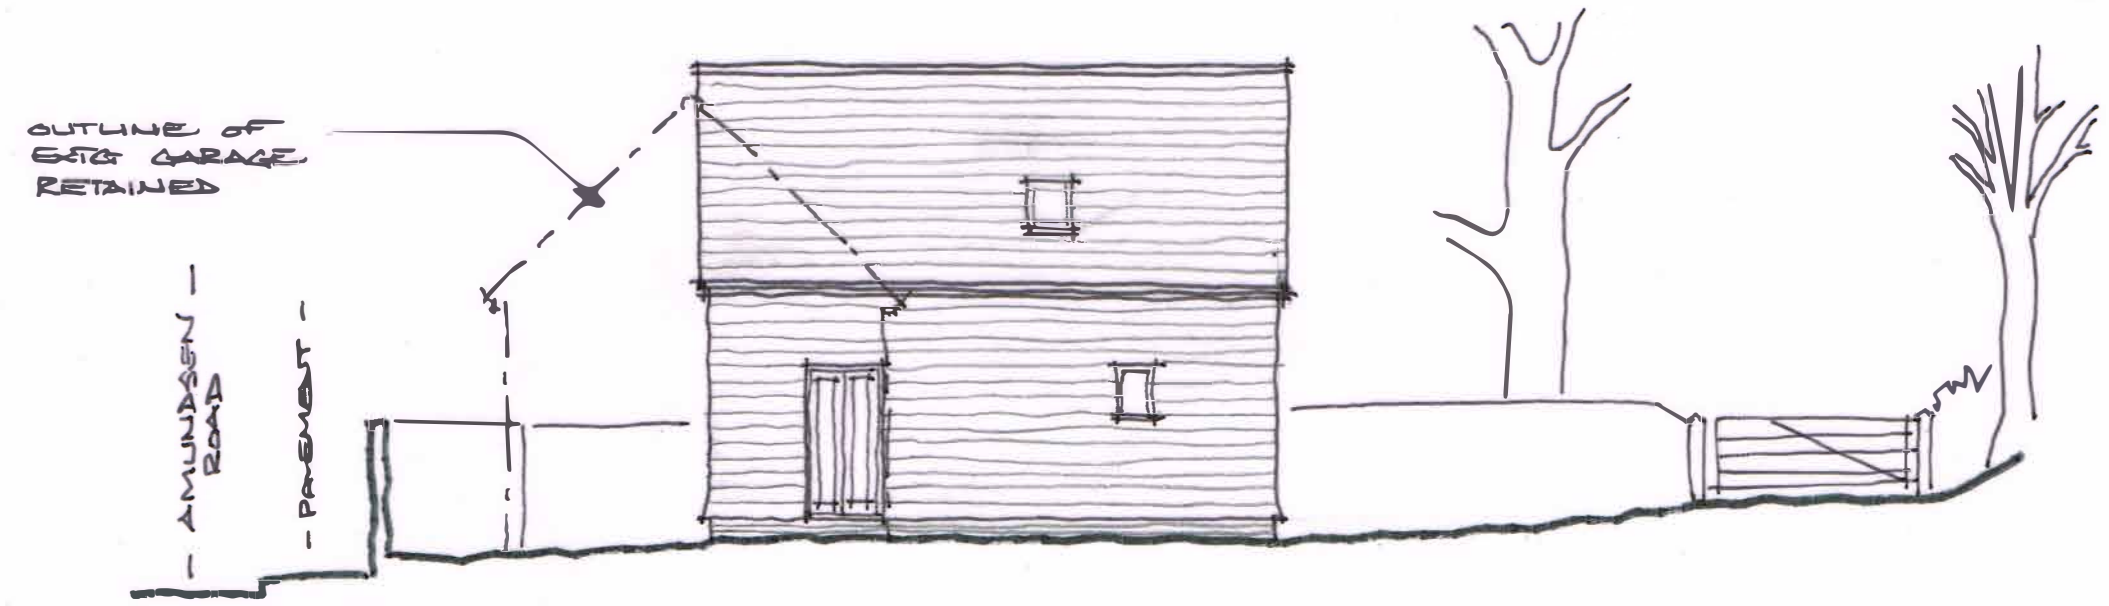

WEST ELEV.

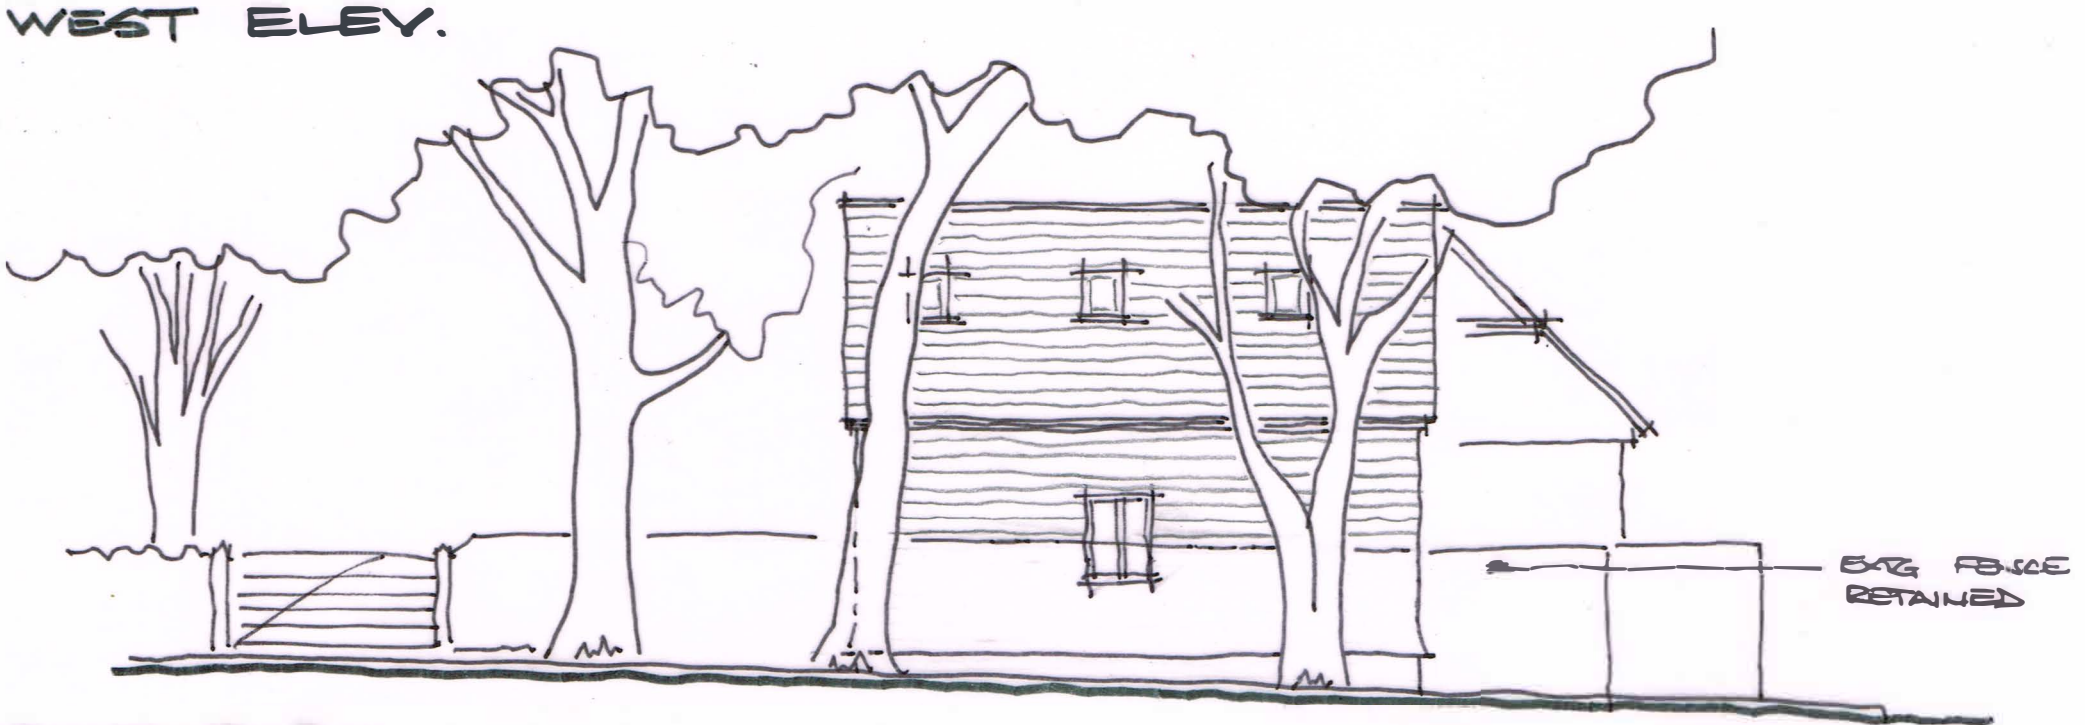

EAST ELEV.



NORTH ELEV.

SOUTH ELEV.

0 5
scale 1:100

A. 27/6/17	REDRAWN. PLANNING

ELEVATIONS
PROPOSED STUDIO BUILDING

CHENNELLS BROOK HOUSE, NORTH HEATH LANE,

Building Designs
Chennells Brook House
North Heath Lane, Horsham,
West Sussex, RH12 5PJ
Email: davidalgar@talktalk.net
Phone: 01403 250831

PRINT AT A3 SIZE
SCALE : 1:100
DATE : 27/6/17
DRWG NO. CBH / 03 A