



1 BC105 SIDE/SOUTH FACING ELEVATION
SCALE 1:100@A1

0 1000 2000 3000 4000 5000 7500mm

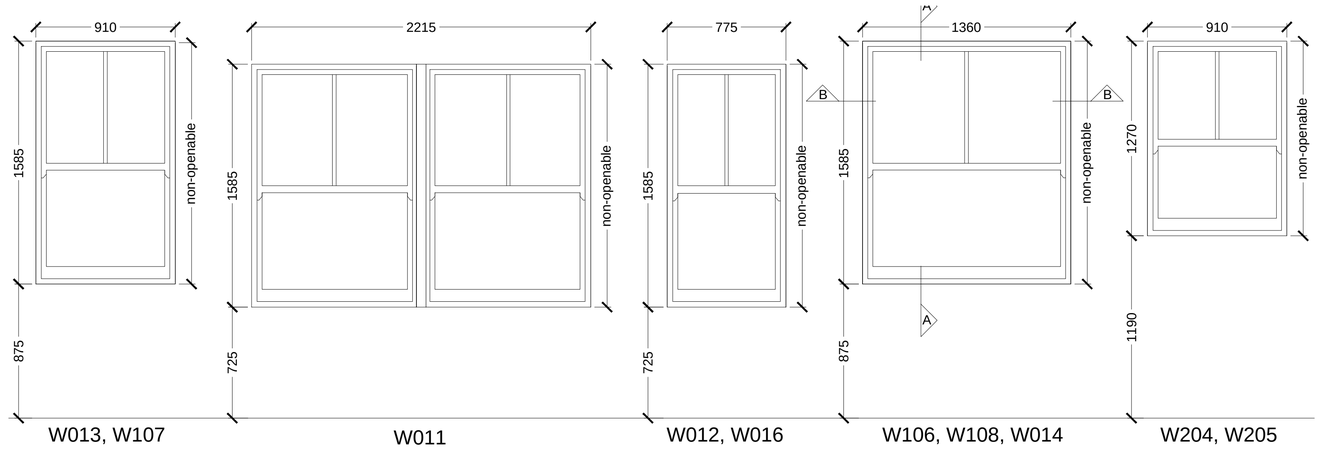


2 BC105 LIGHT GREY UPVC NON-OPENABLE DOUBLE GLAZED SASH WINDOW ELEVATIONS
SCALE 1:25@A1


0 250 500 750 1000 1500 2000mm

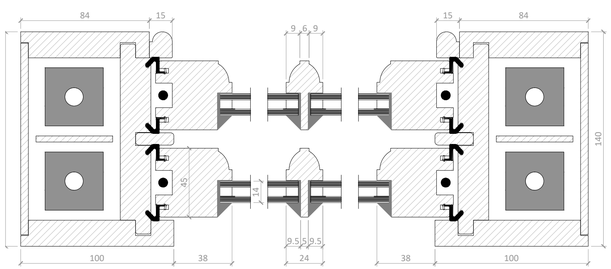

3 BC102 TYPICAL WINDOW SECTIONS
SCALE 1:2@A1


0 10 20 30 40 50 75 100 125 150mm

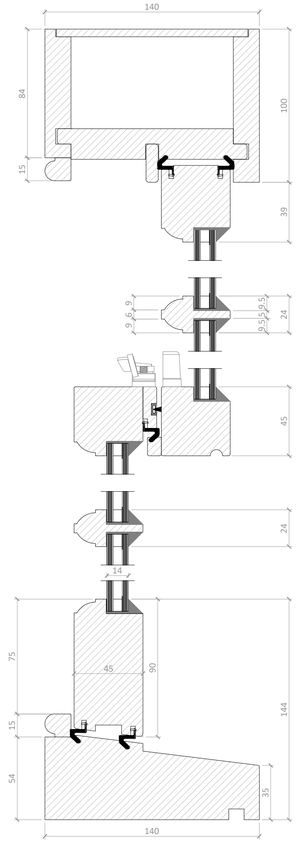

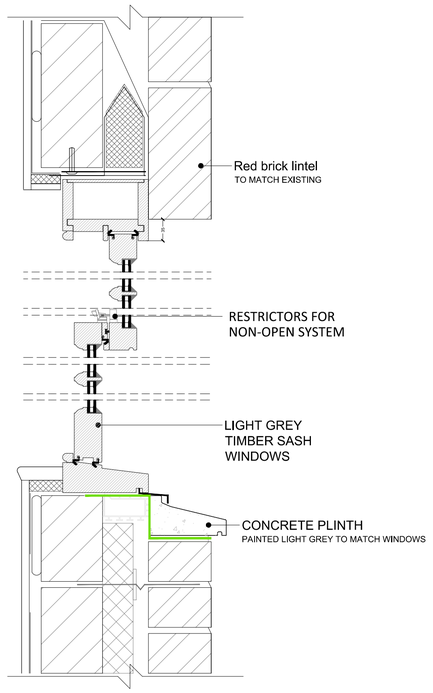

4 BC102 TYPICAL WINDOW SECTION A
SCALE 1:5@A1

0 50 100 150 200 300 400mm

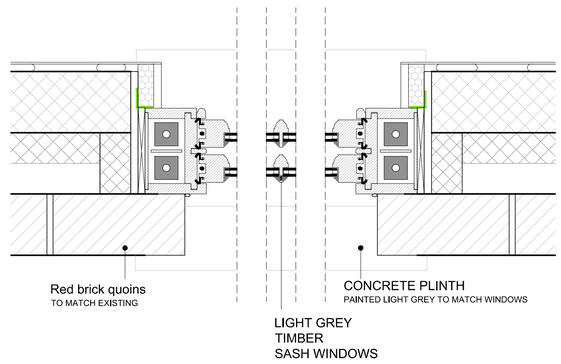

5 BC102 TYPICAL WINDOW SECTION B
SCALE 1:5@A1

0 50 100 150 200 300 400mm

DO NOT SCALE
UNLESS FOR PLANNING PURPOSES
©Copyright MMN Architecture Ltd

MMN
ARCHITECTURE LTD

NOTES:

LEGEND:

Rev	DATE	DRAWN	CHECKED	REASON

DRAWING STATUS: INFORMATION

PROJECT STAGE: D.O.C

PROJECT: 6 Swan Court Station Road, RH20 1RL

CLIENT: Purple Pepper Partnership Ltd

ARCHITECT:

ENGINEER:

DRAWING NAME: SOUTH FACING WINDOW DETAILS_CONDITION 8

NORTH:

SCALE: AS SHOWN AS SHOWN | DRAWN: MN | CHECKED: MN | DATE: 240513

PROJECT REF: 155 | DRAWING REF: BC105 | REVISION: 01

SCALE BAR: