

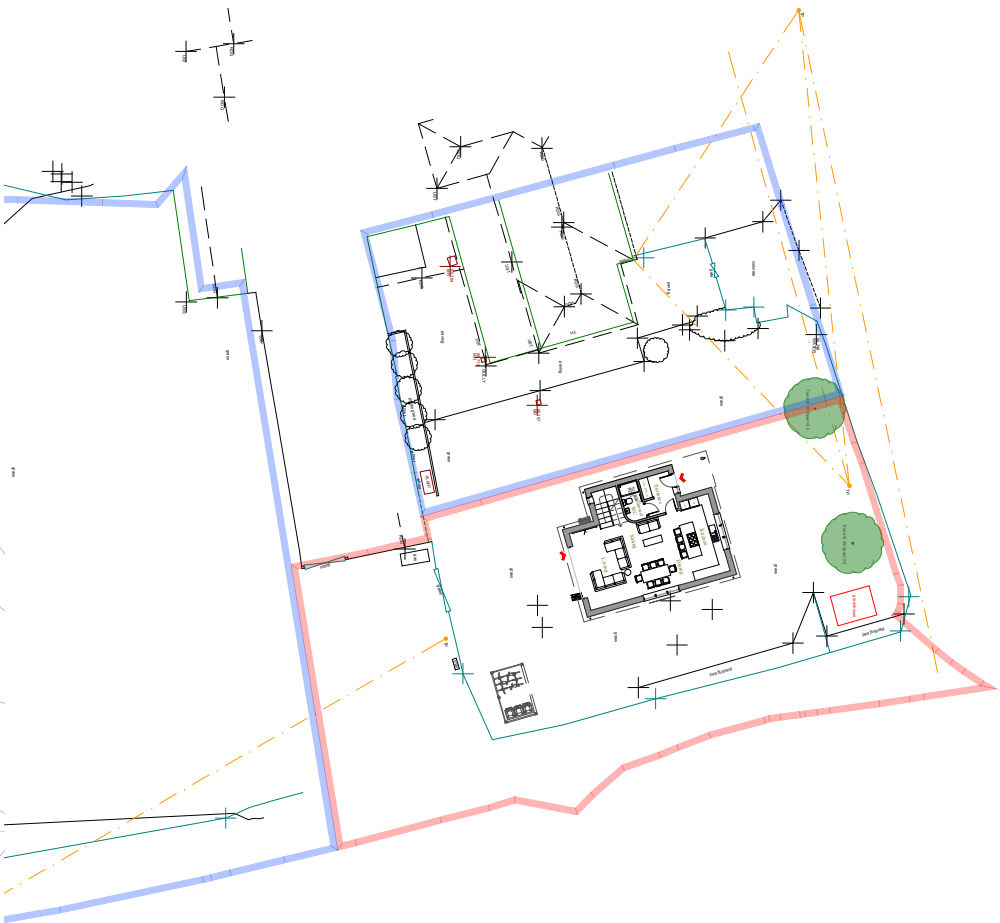


Address	
1 Hilltop Cottages The Mount Ifeld Crawley, RH11 0LF	
Drawing No.	2503HL_R0_100
Scale @ A3	1:500
Job No.	2503HL_R0
Drawn By	MD
Checked By	BK
Drawn On	03.07.2025
Issued On	03.07.2025
Status	Proposed
Drawing	Block Plan
Submission	Planning
Revision	000

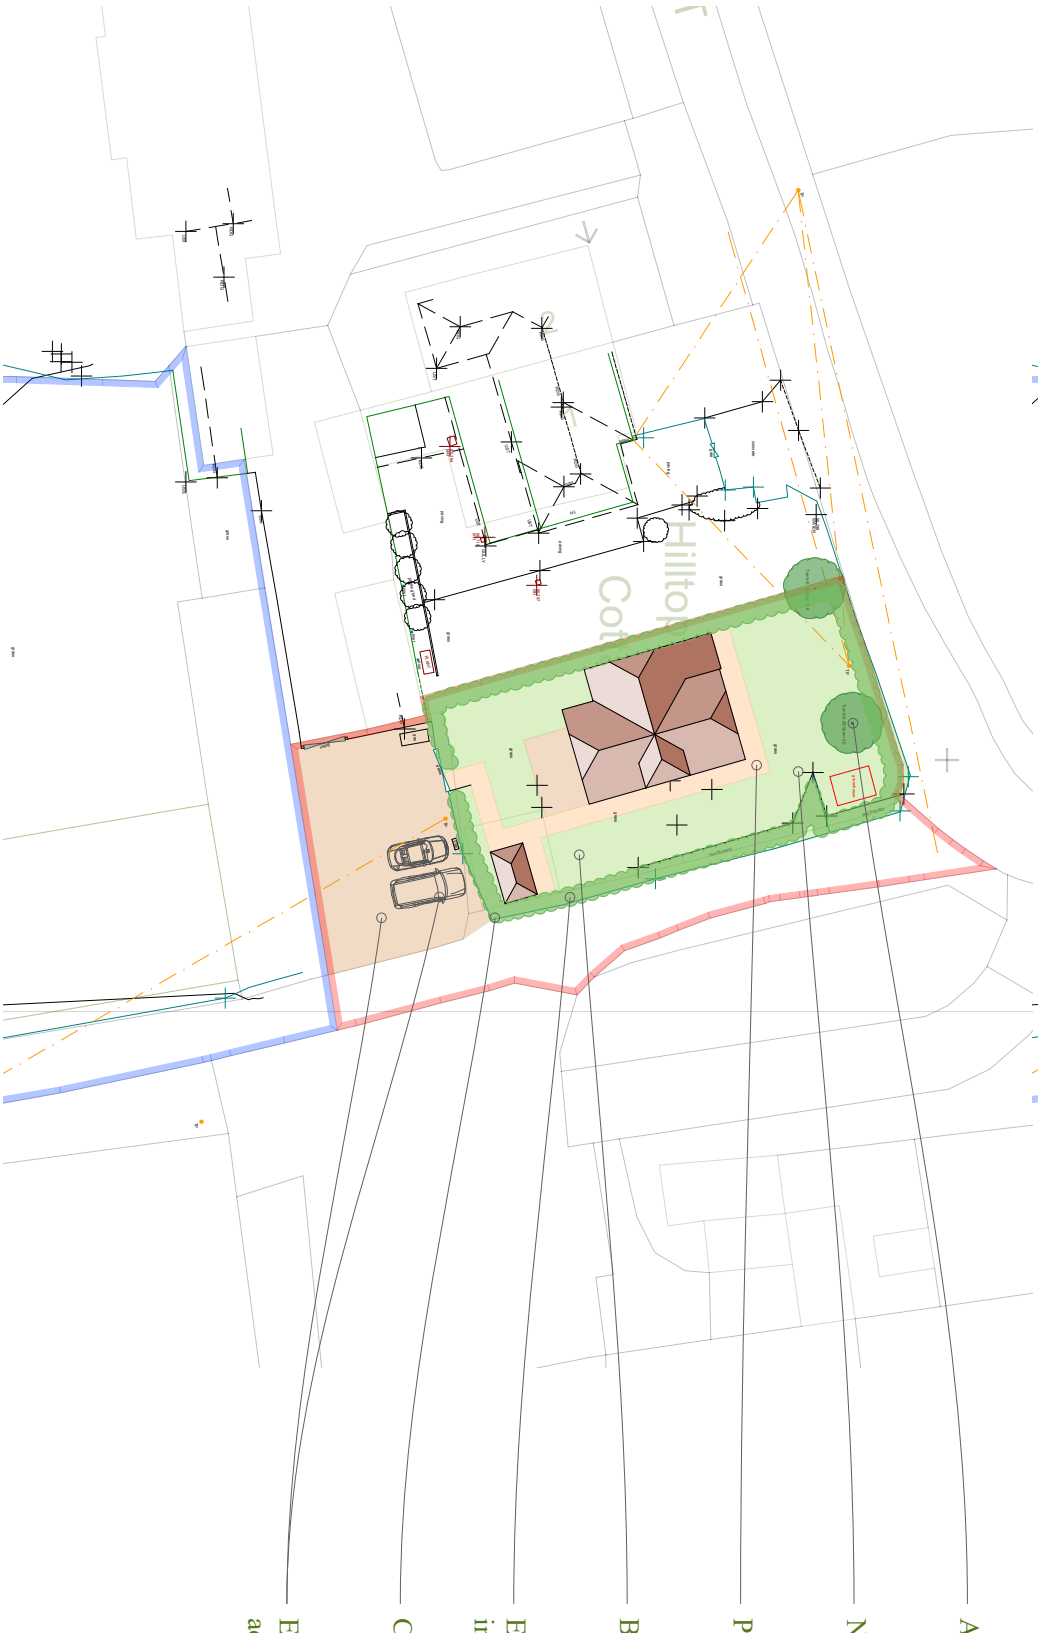

Indicative: 0.0°

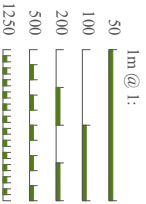

All existing trees to be retained

New grass laid

Permeable hard-standing and access to parking at the south

Bike & bin store with EV charging

Existing native hedging retained with inter-planting to increase biodiversity and screening

Curtilage

Existing hardstanding retained for existing dwelling with additional parking for new dwelling