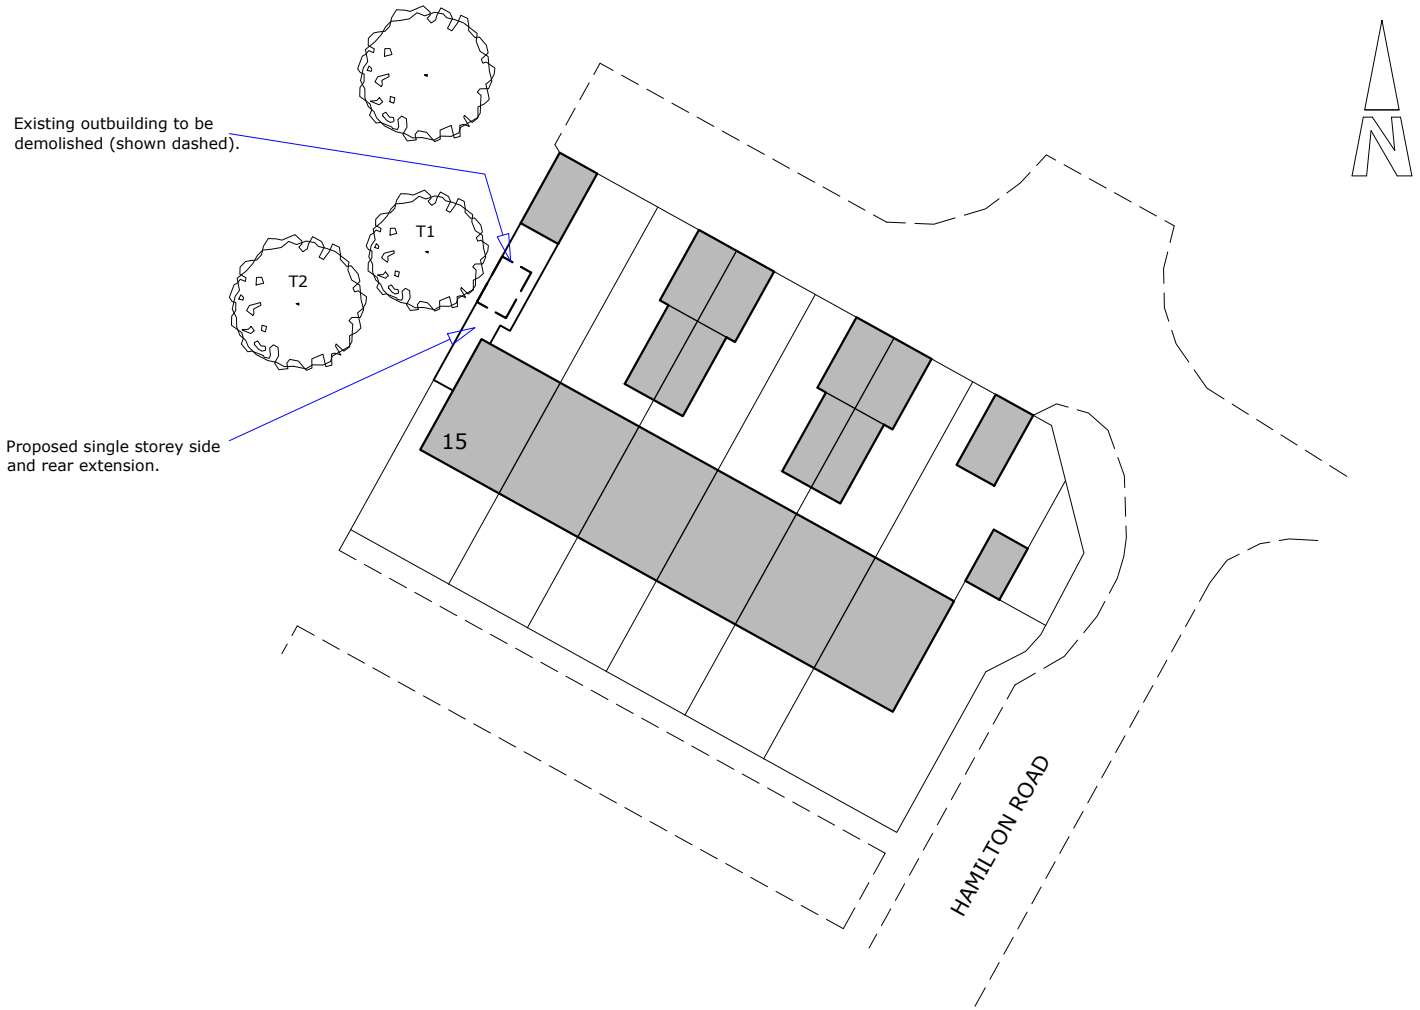

Scale

0 5 10 15 20 25

Do not scale from drawing except for planning purposes

All dimension are in millimetres

No work is to extend over adjoining properties without express permission

All designs are subject to a structural feasibility analysis

Demolition of existing outbuilding and the erection of a single storey side and rear extension.

Block plan

15 Hamilton Road
Horsham
West Sussex
RH12 2JJ

Plan No: PL/628/04
Scale: 1:500

Drawing size: A4

dkplanning & design

07769 952066
01403 241466

concept design
planning applications
building regulations