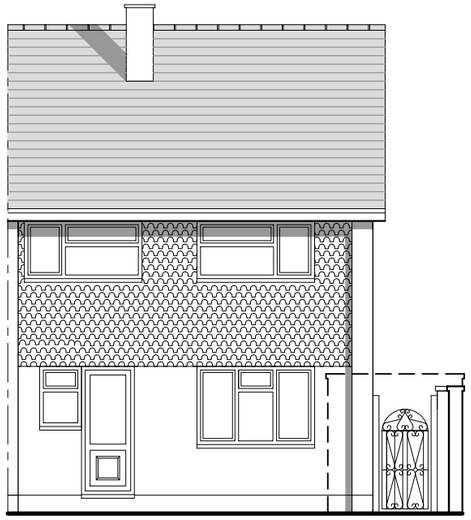

North east elevation

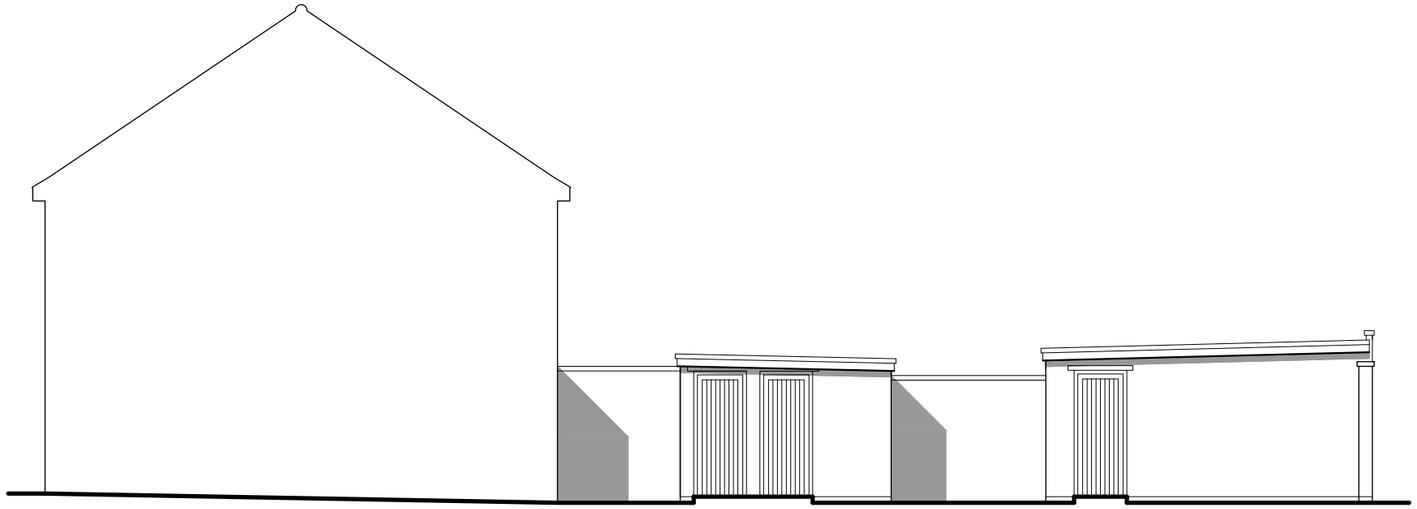

South east elevation

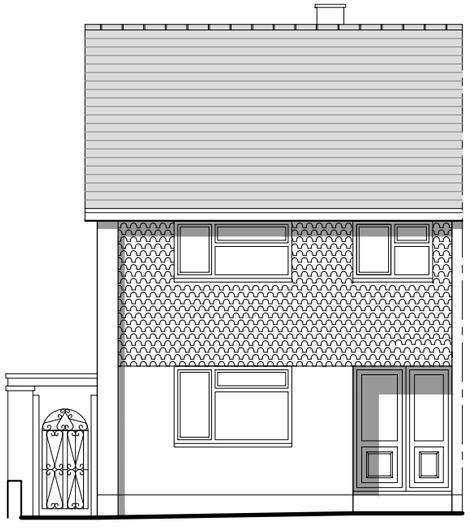

South west elevation

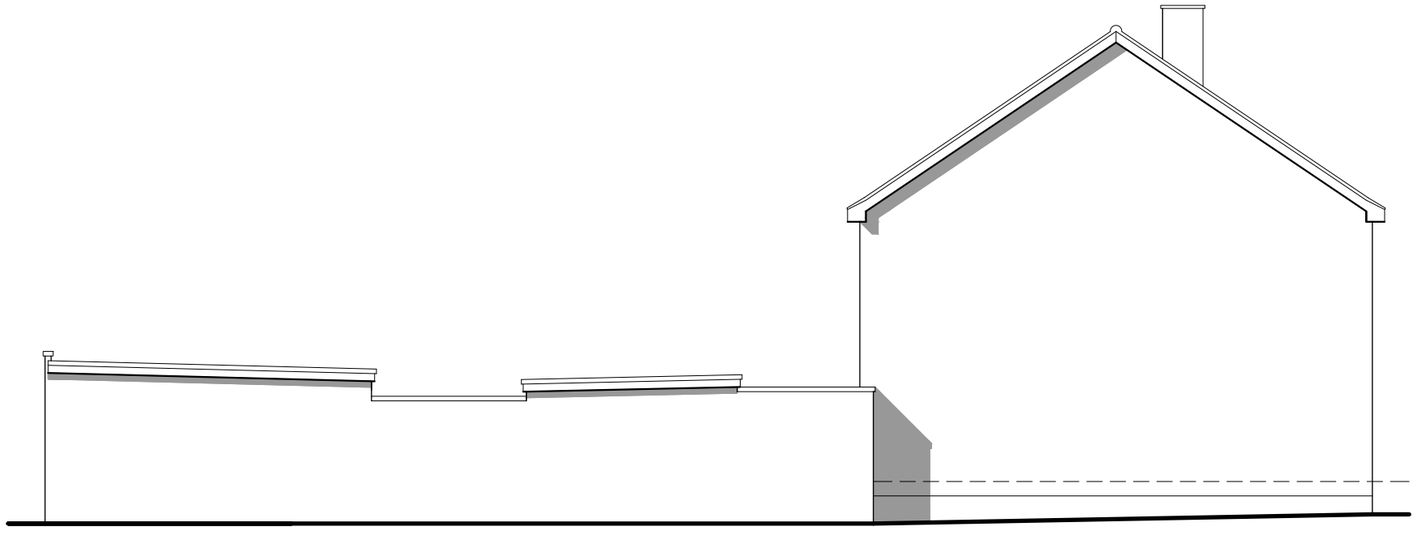

North west elevation

Demolition of existing outbuilding and the erection of a single storey side and rear extension

Existing elevations

15 Hamilton Road
Horsham
West Sussex
RH12 2JJ

Plan No: PL/628/01
Scale: 1:100

Drawing size: A3

Scale

0 1 2 3 4 5

Do not scale from drawing except for planning purposes.

All dimension are in millimetres.

No work is to extend over adjoining properties without express permission.

All designs are subject to a structural feasibility analysis.

dkplanning & design

07769 952066
01403 241466

concept design
planning applications
building regulations