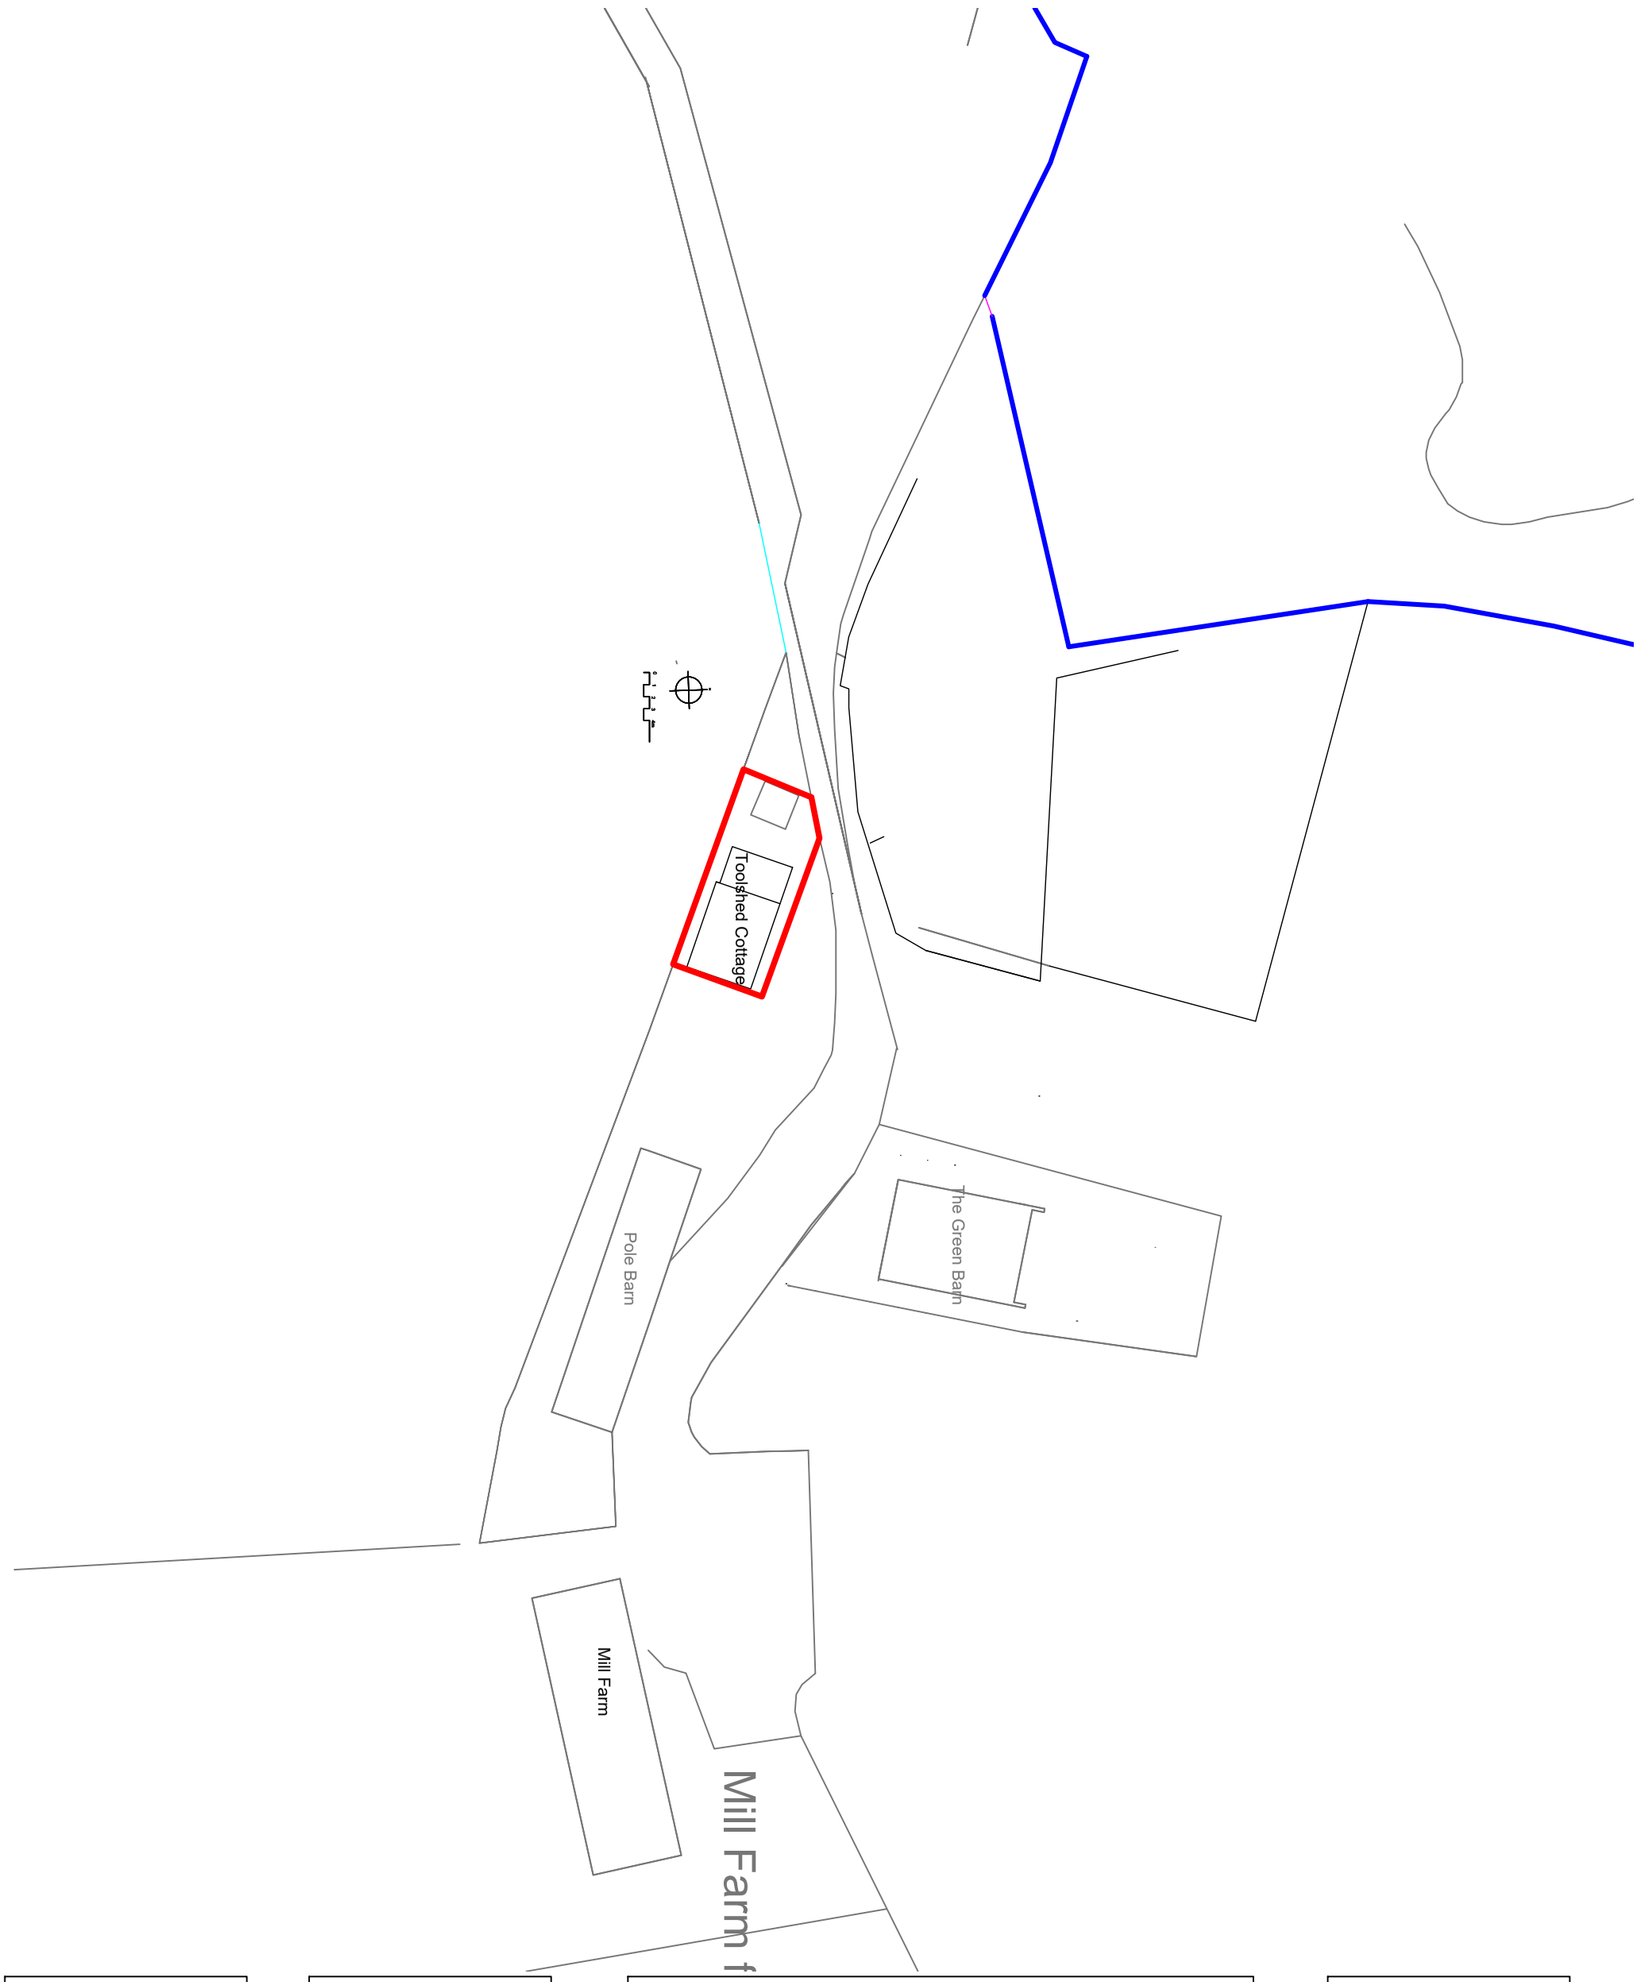


Drg No	Scale @ A3	Project	Project
D966/02A	1:500 Date September 2024	Toolshed Cottage Mill Farm, Mill Lane, Itchingfield, Horsham, RH13 0NP Title Exist ing Block Plan	

MAREK JASINSKI DESIGN