0 1 2 3 4 5 6 7 8

Scale Bar 1:50

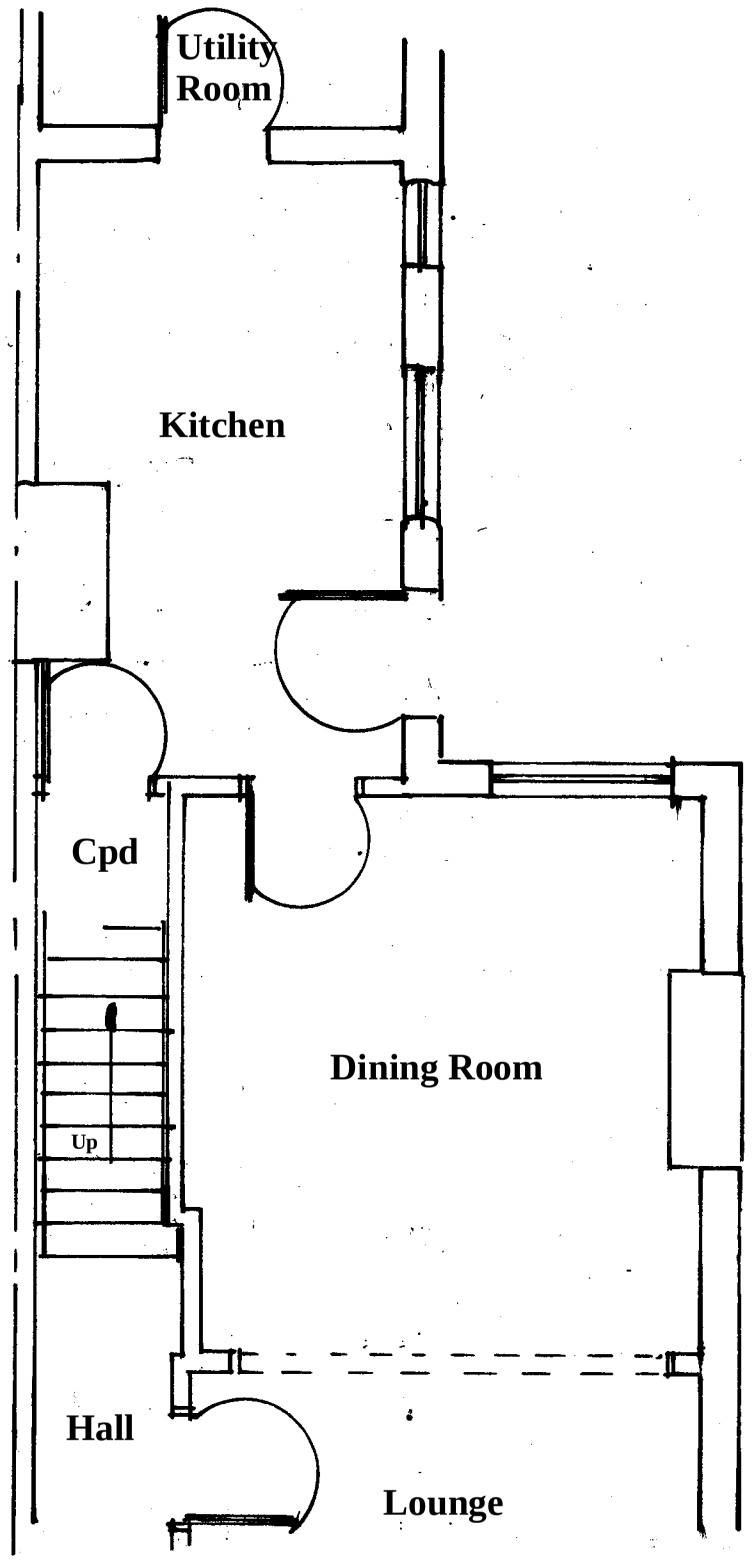

Existing Ground Floor Plan

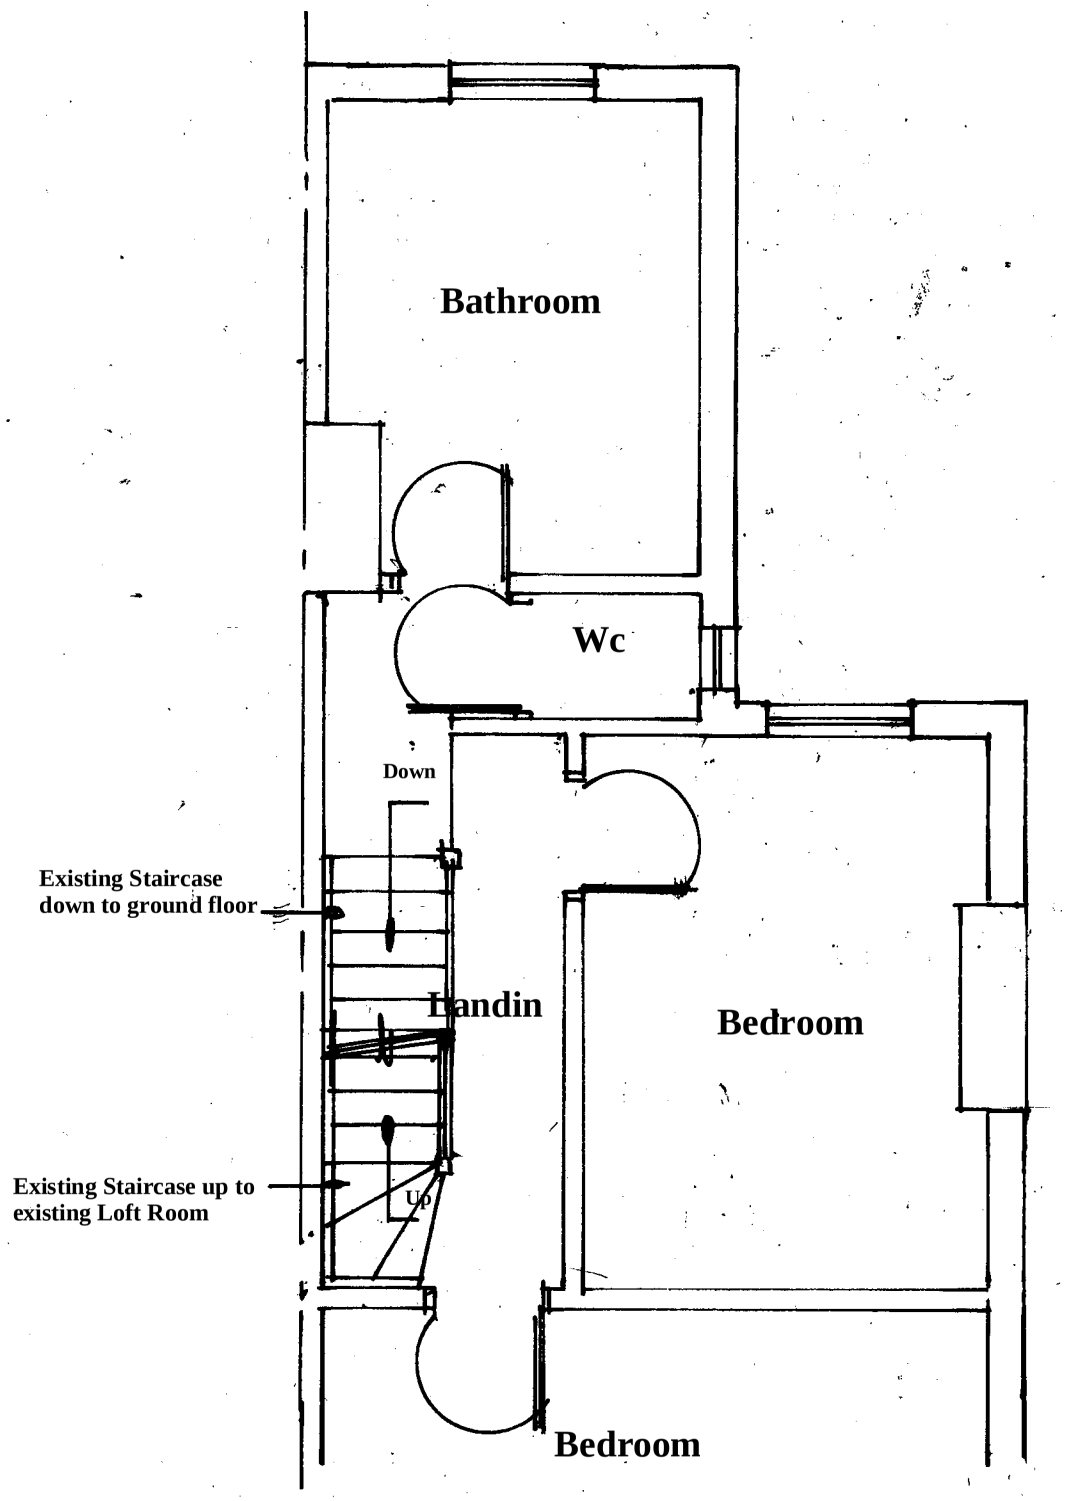

Existing First Floor Plan

Amendments	Date

Client
MrMrs Downing

Site Address
58 Oakhill road
Horsham
West Sussex
RH13 5LD

Proposal **Loft Conversion**

Drawing Title **Existing Grd/ First Floor Plan**

Date **01/11/23** Drawn **S. Burrows**

Scales **1:50**

DWG NO.	REV
S13168/1	