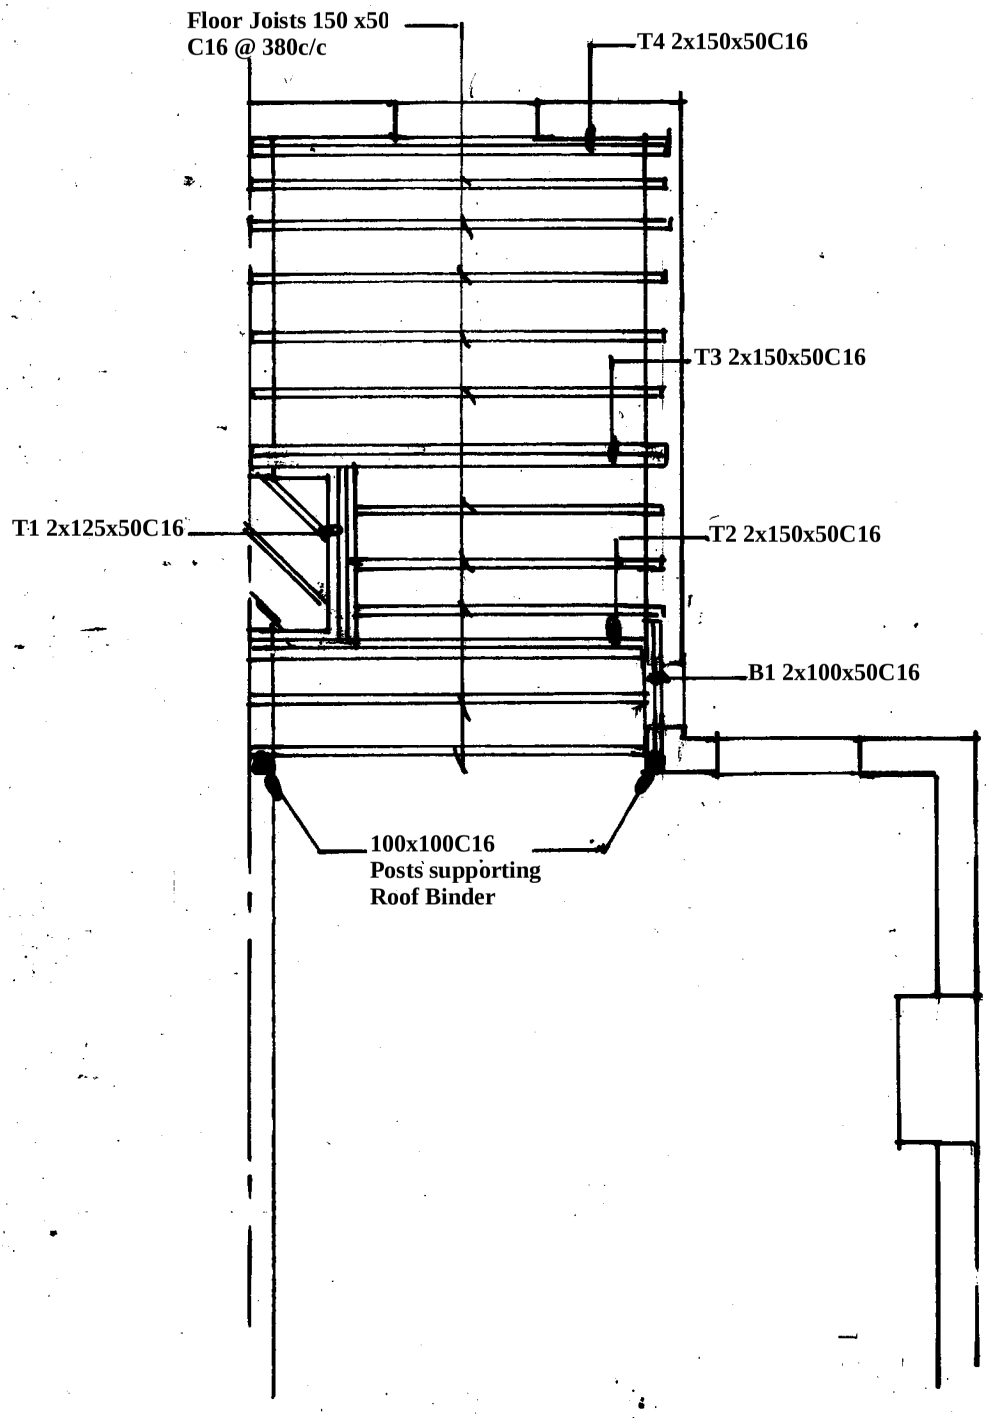

Proposed Joist Layout

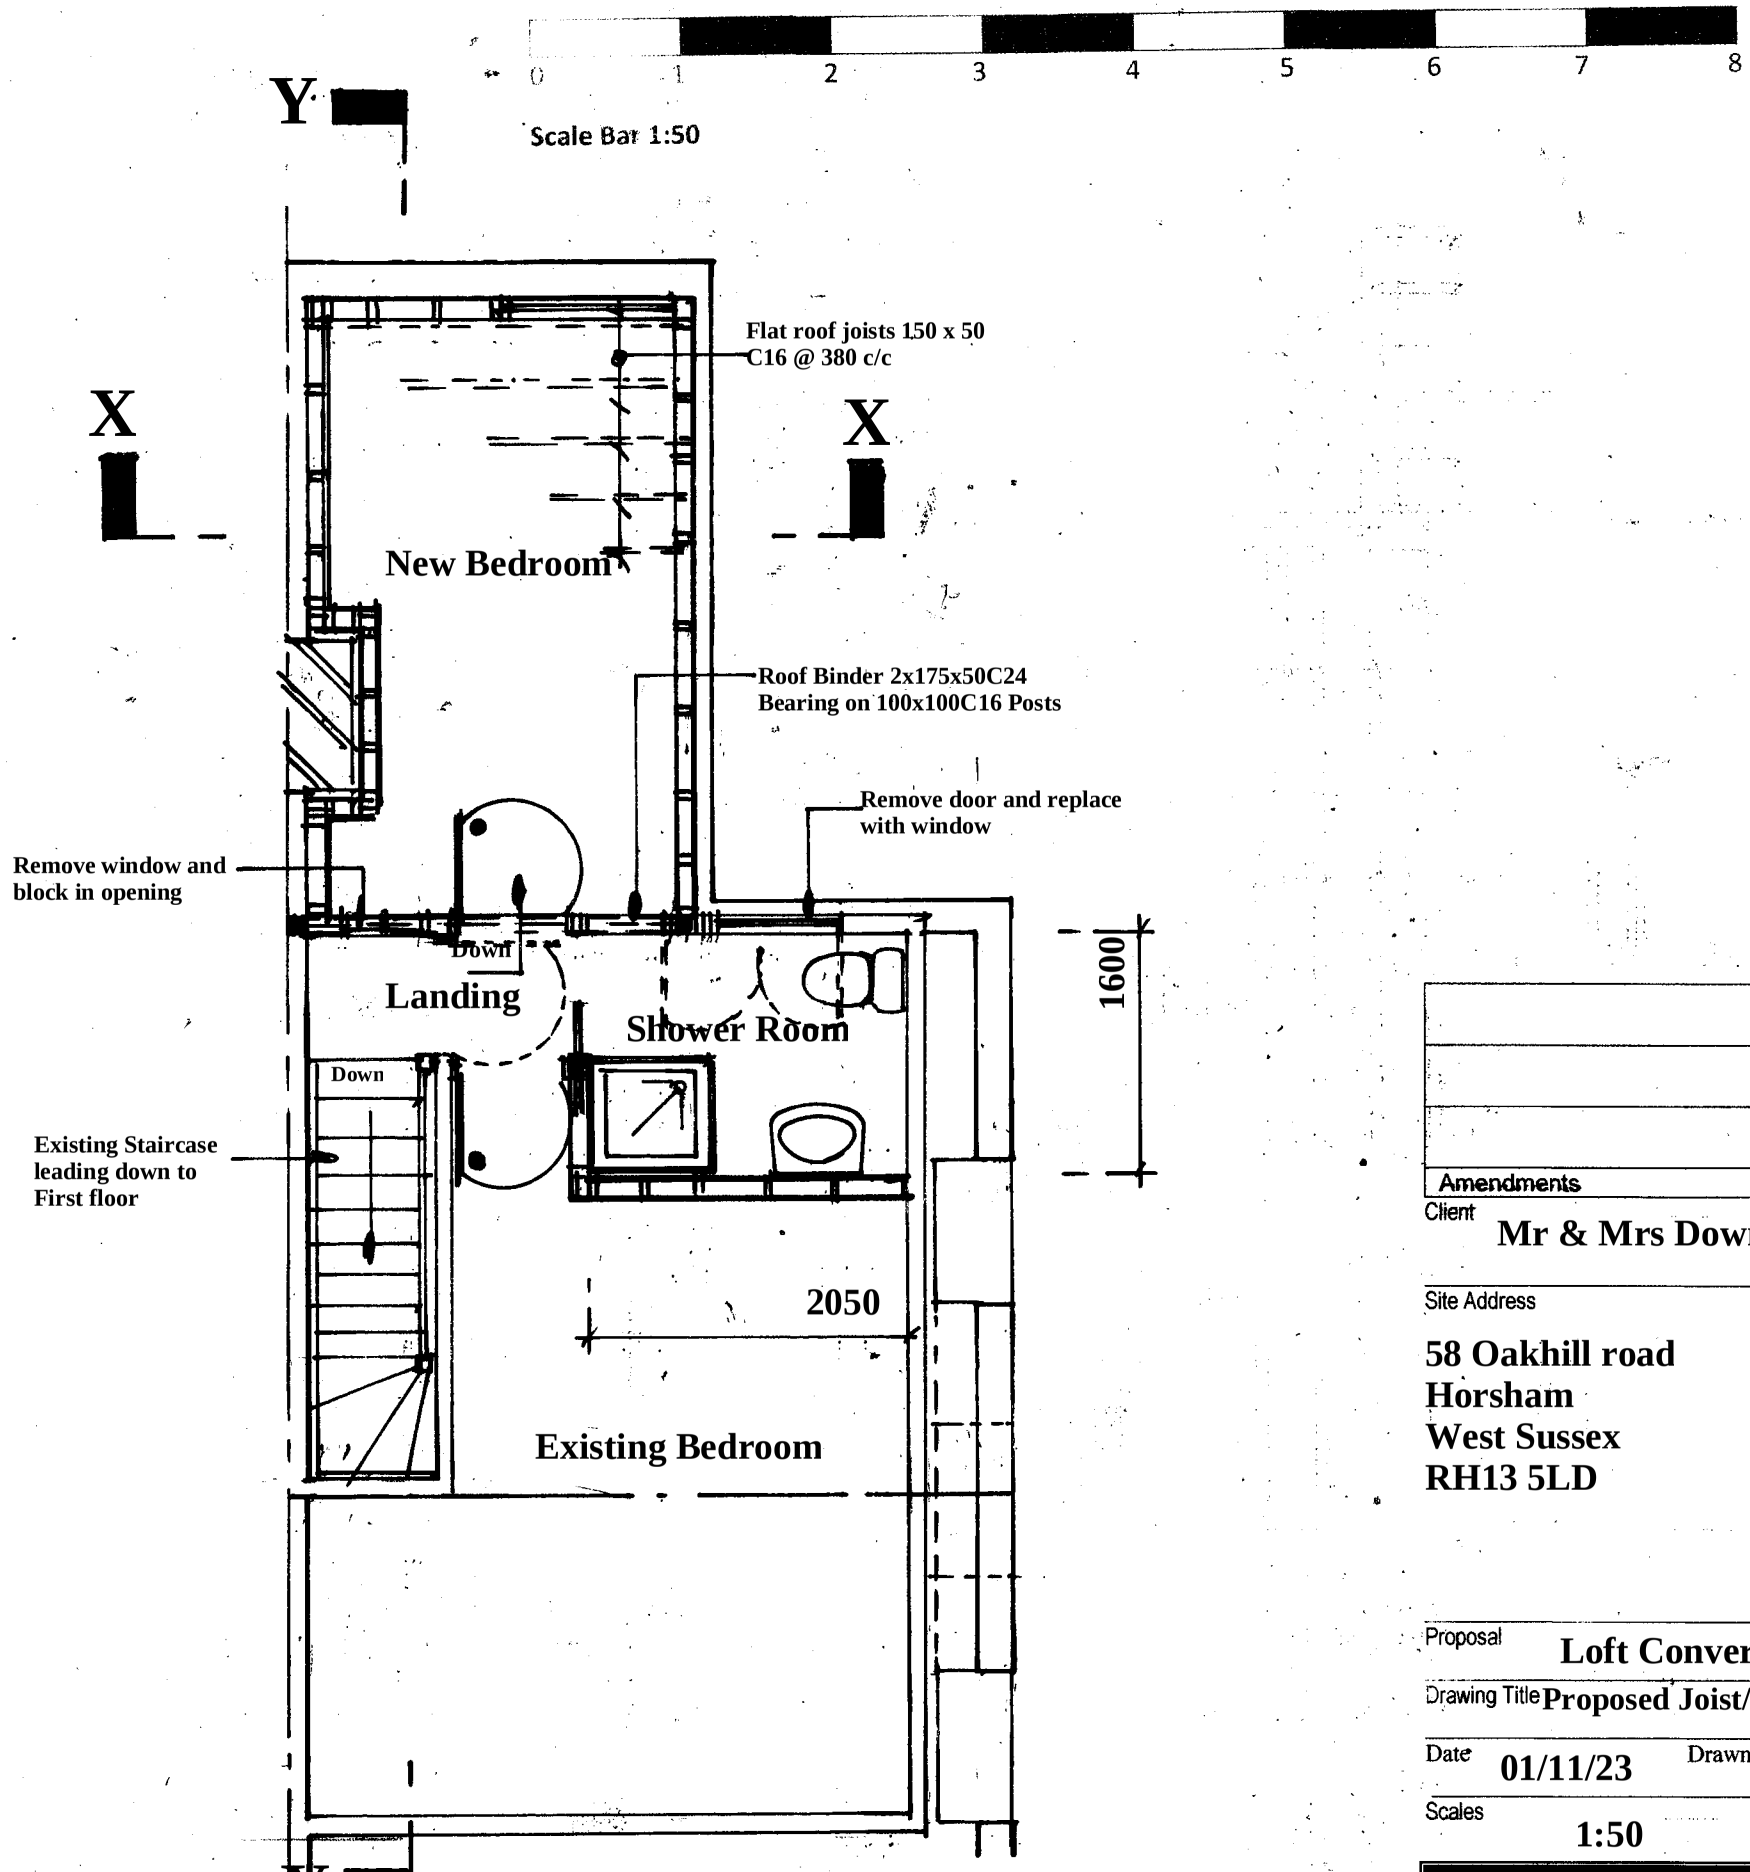

Proposed Loft Room Plan

Amendments	Date

Client
Mr & Mrs Downing

Site Address

58 Oakhill road
Horsham
West Sussex
RH13 5LD

Proposal **Loft Conversion**

Drawing Title **Proposed Joist/ Loft Room Plan**

Date **01/11/23** Drawn **S. Burrows**

Scales **1:50**

DWG NO.	REV
S13168/2	