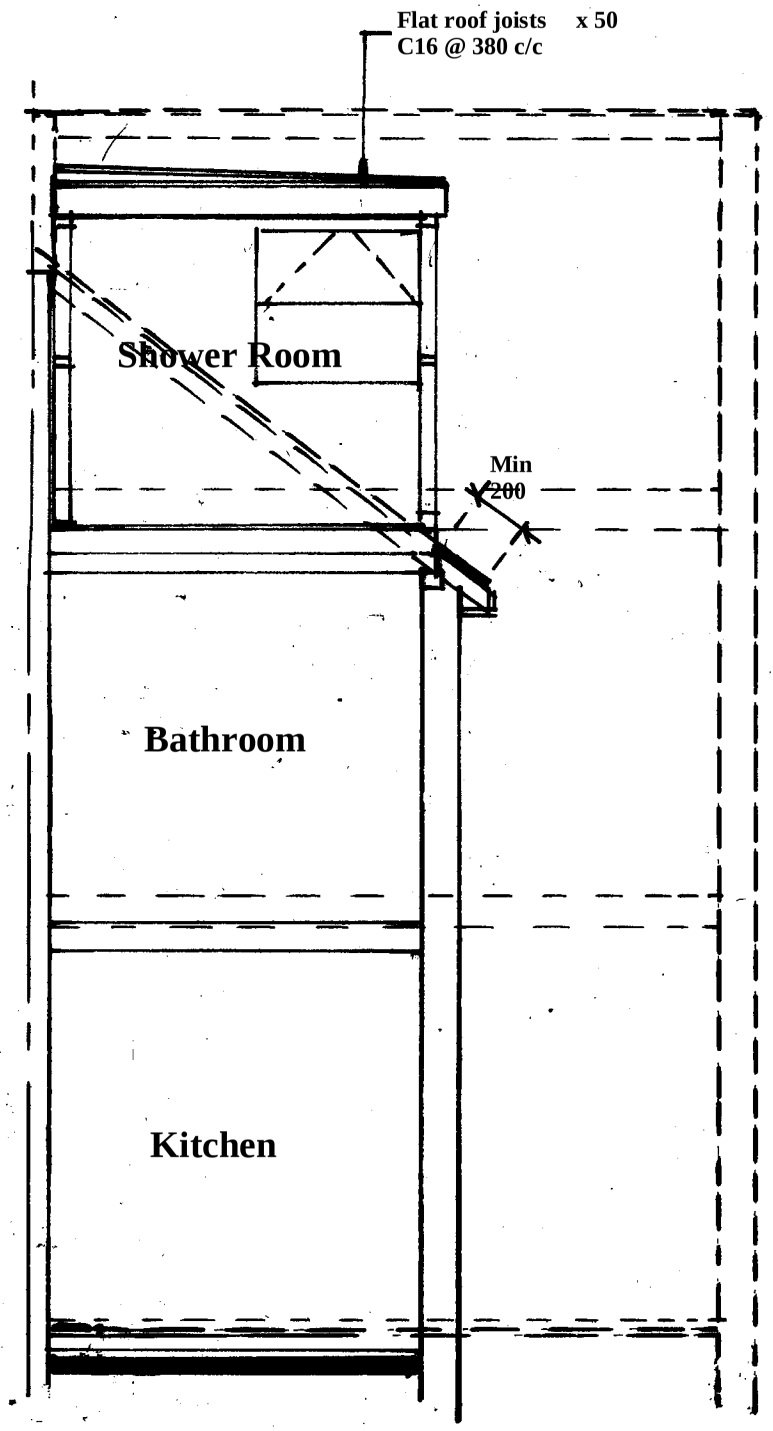

Section X-X

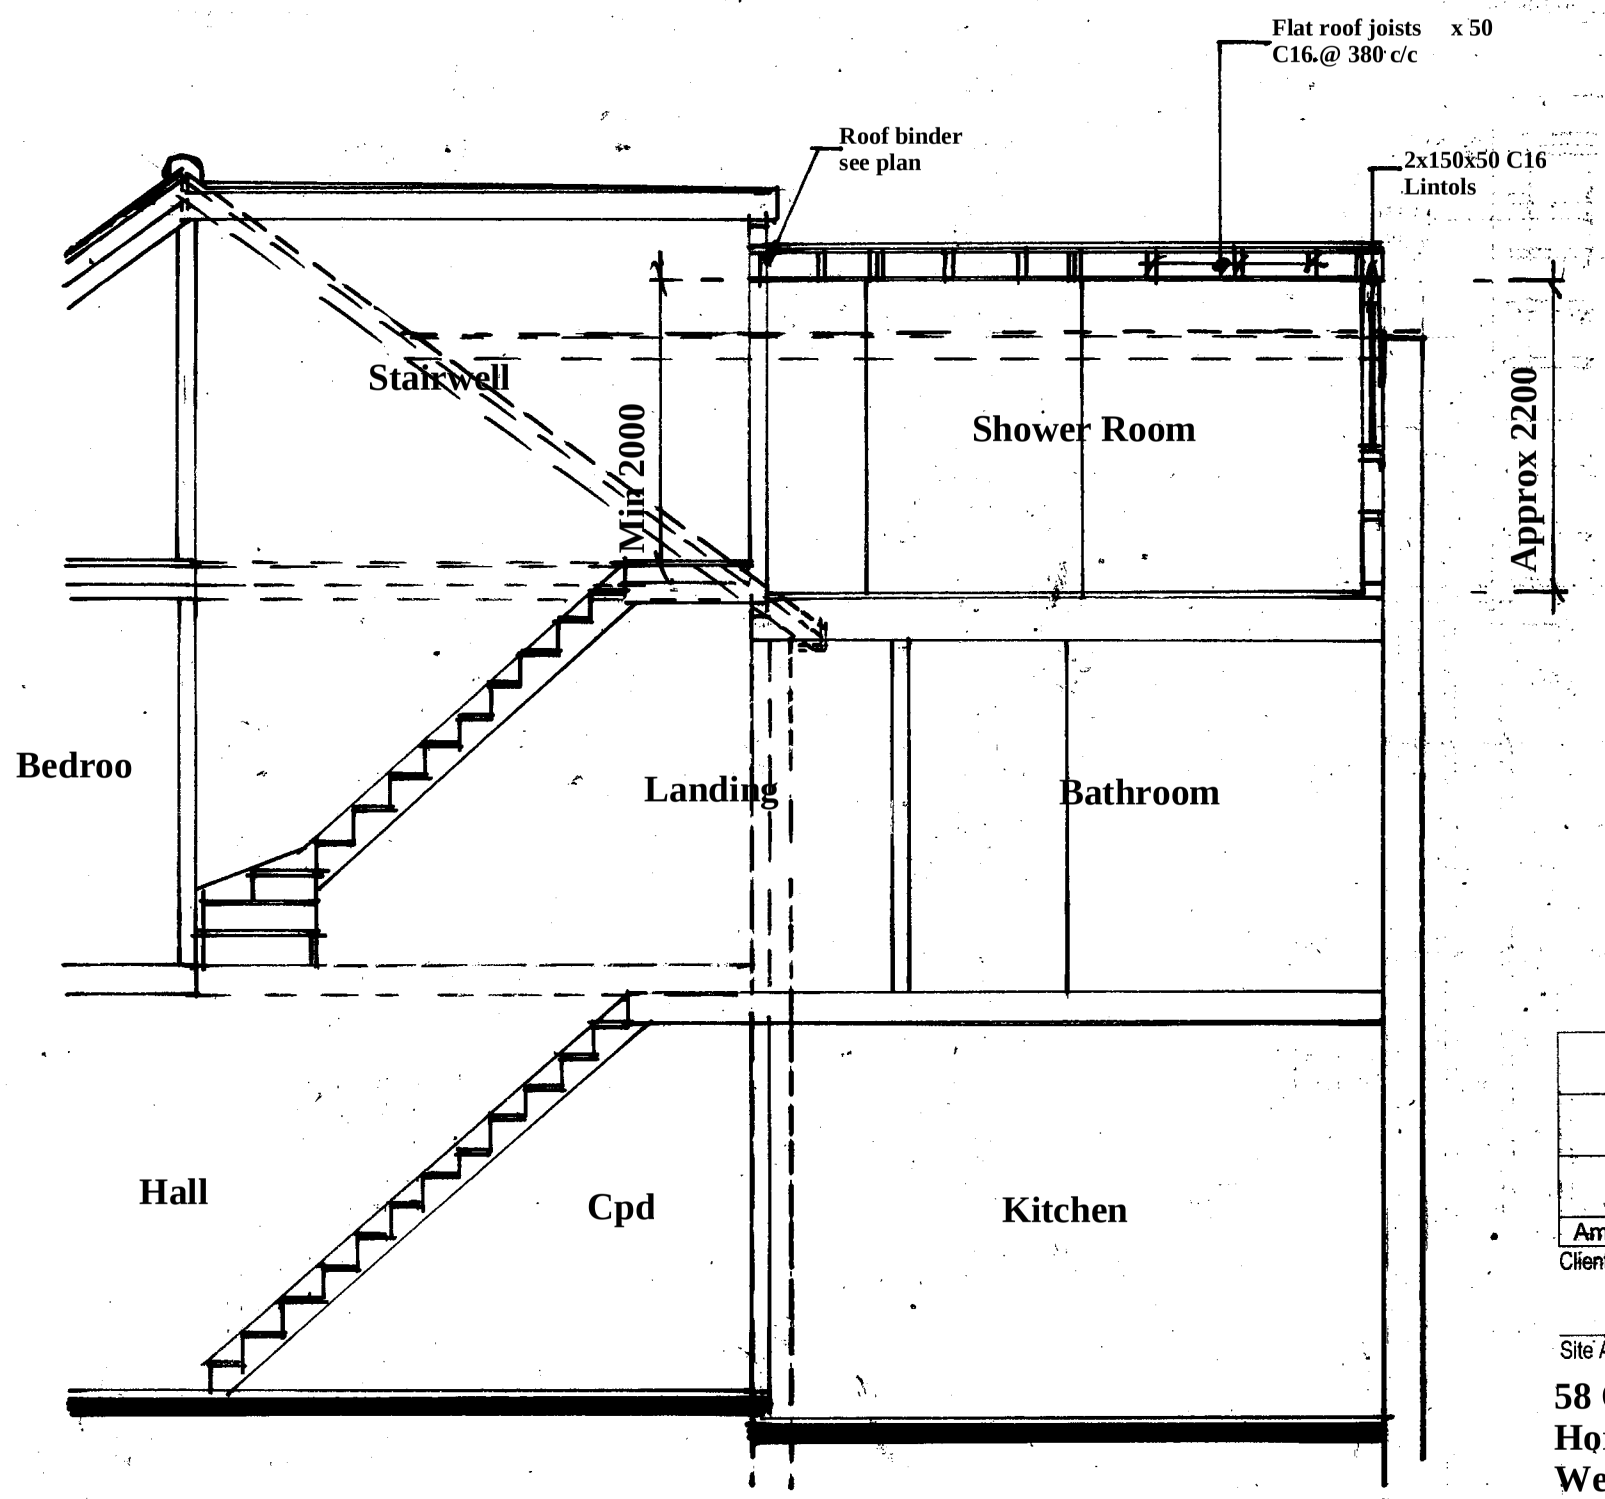

Section Y-Y

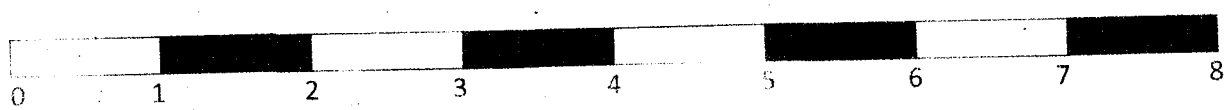

Scale Bar 1:50

Amendments	Date

Client
Mr & Mrs Downing

Site Address
58 Oakhill road
Horsham
West Sussex
RH13 5LD

Proposal **Loft Conversion**

Drawing Title **Sections**

Date **01/11/23** Drawn **S. Burrows**

Scales **1:50**

DWG NO.	REV
S13168/3	