Garden Room/Log Cabin

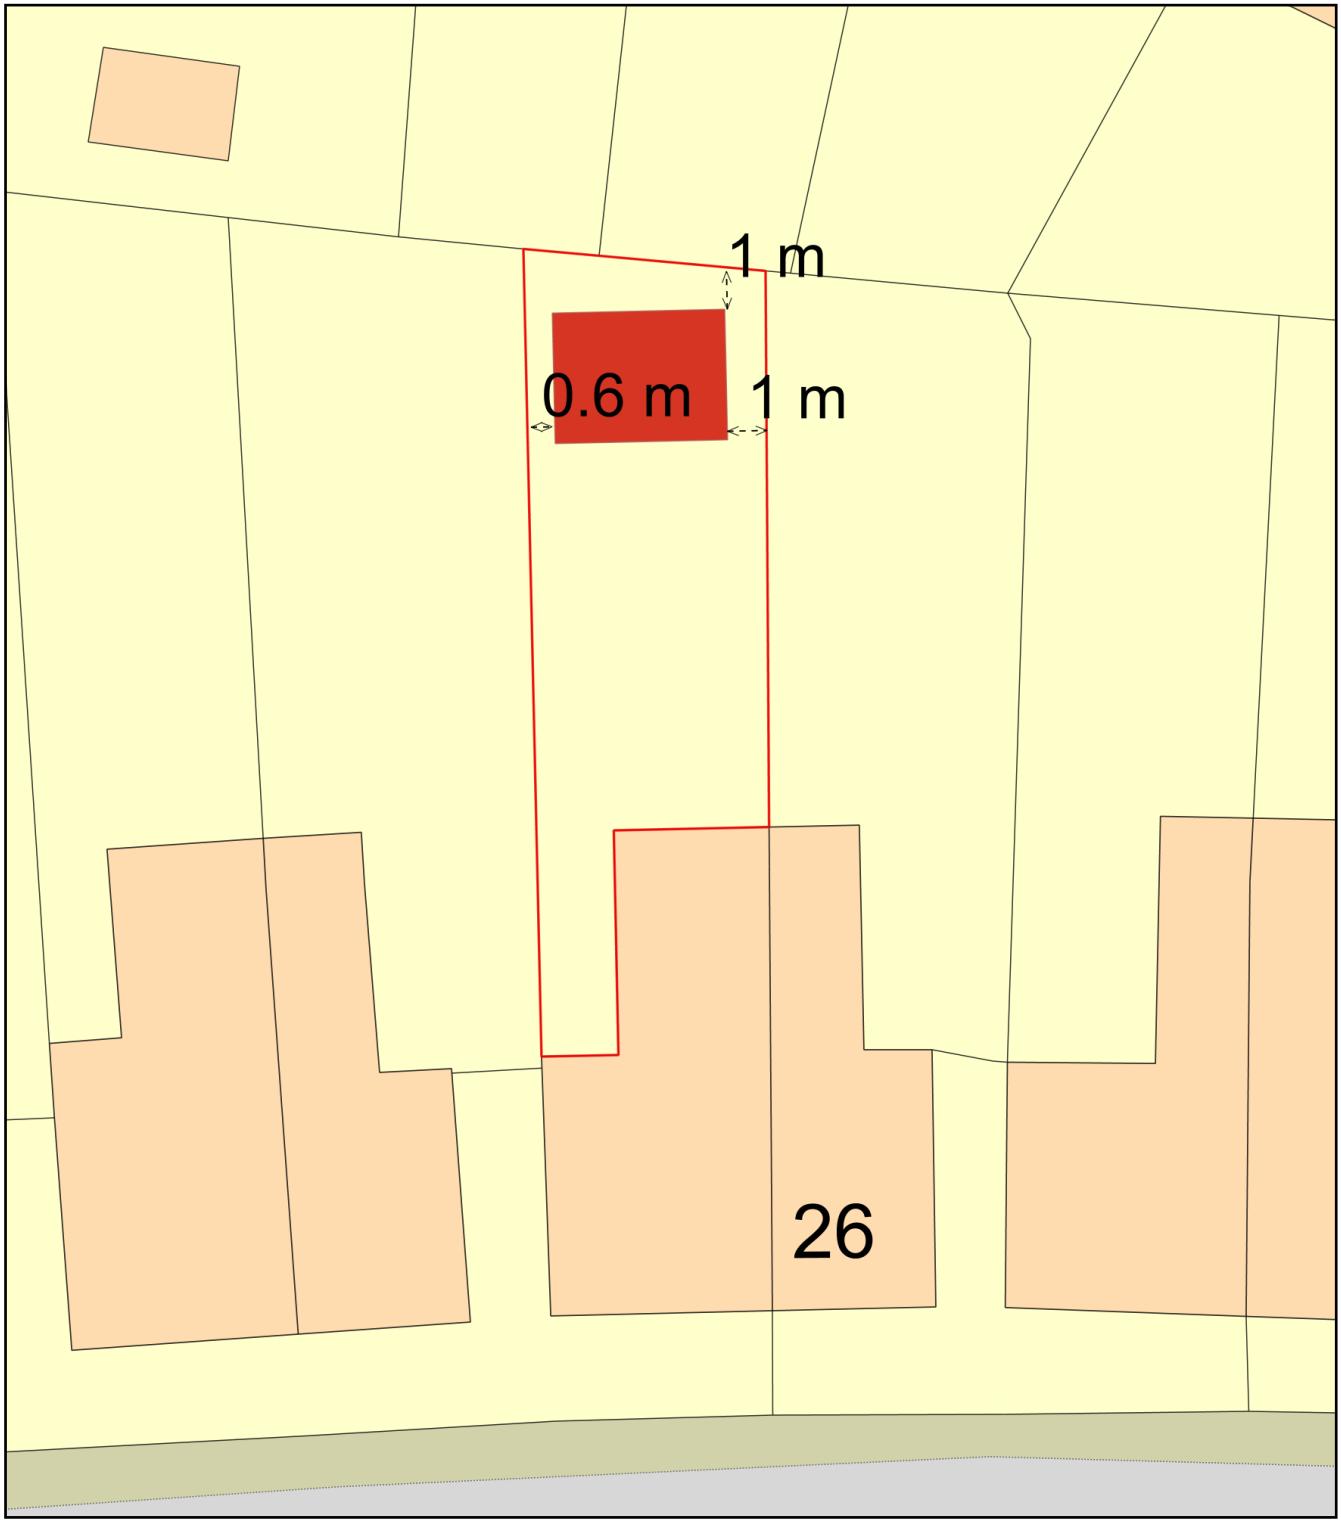

0 10
Metres

N

ReQuestaPlan

Plan Produced for: Gary Simmons

Date Produced: 18 Mar 2024

Plan Reference Number: TQRQM24078101800865

Scale: 1:200 @ A4

© Crown copyright and database rights 2023 OS 100042766