NATIONAL MAP CENTRE

OS Plan Black / White

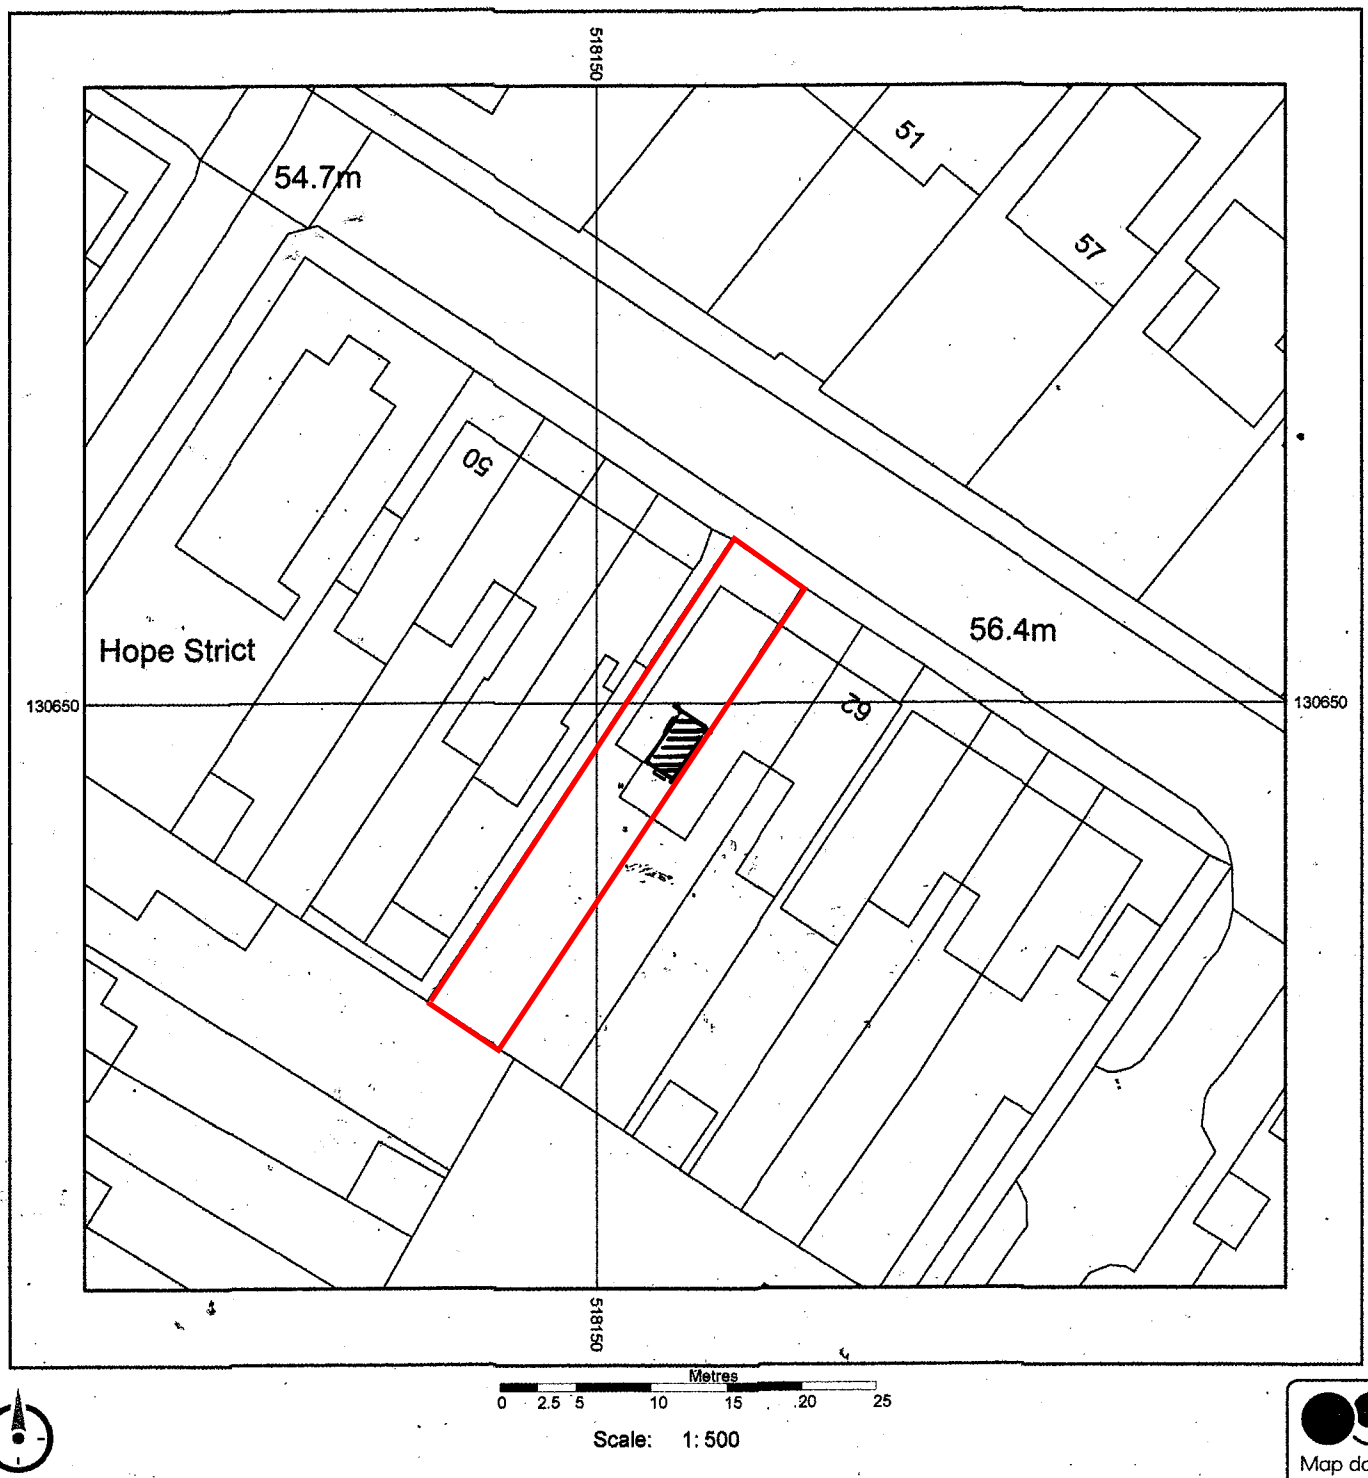

Scale: 1:500

Map data

Supplied by: National Map Centre
License number: AC0000814278
Produced: 26/01/2024
Serial number: 306597

58 OAKHILL ROAD
HORSHAM
RH13 5LD

Plot centre co-ordinates: 518156,130651
Download file:
Project name: LawsonLofts_OakhillRoad_500

© Crown copyright and database rights 2024. OS AC0000814278