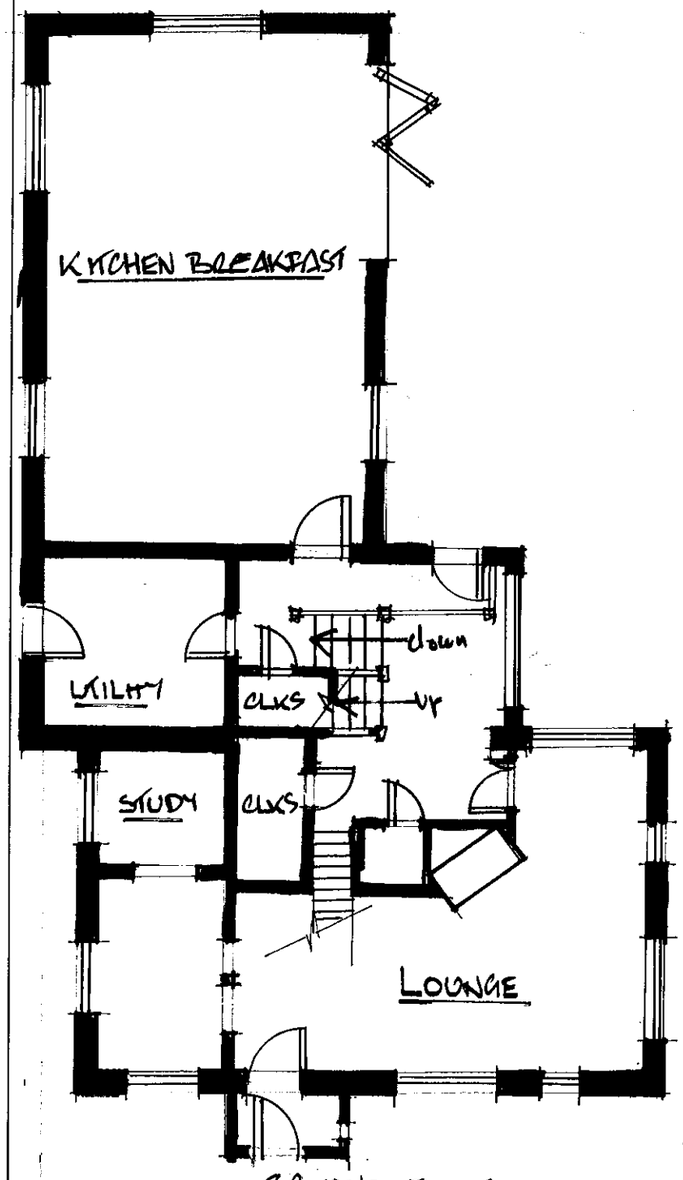

GROUND FLOOR

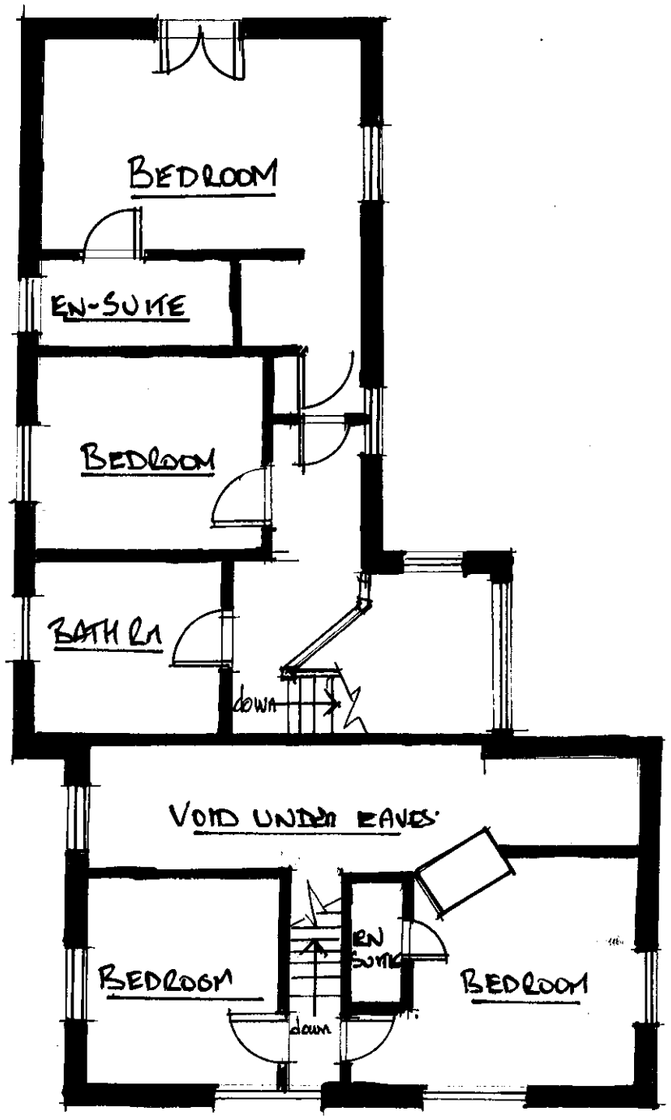

FIRST FLOOR

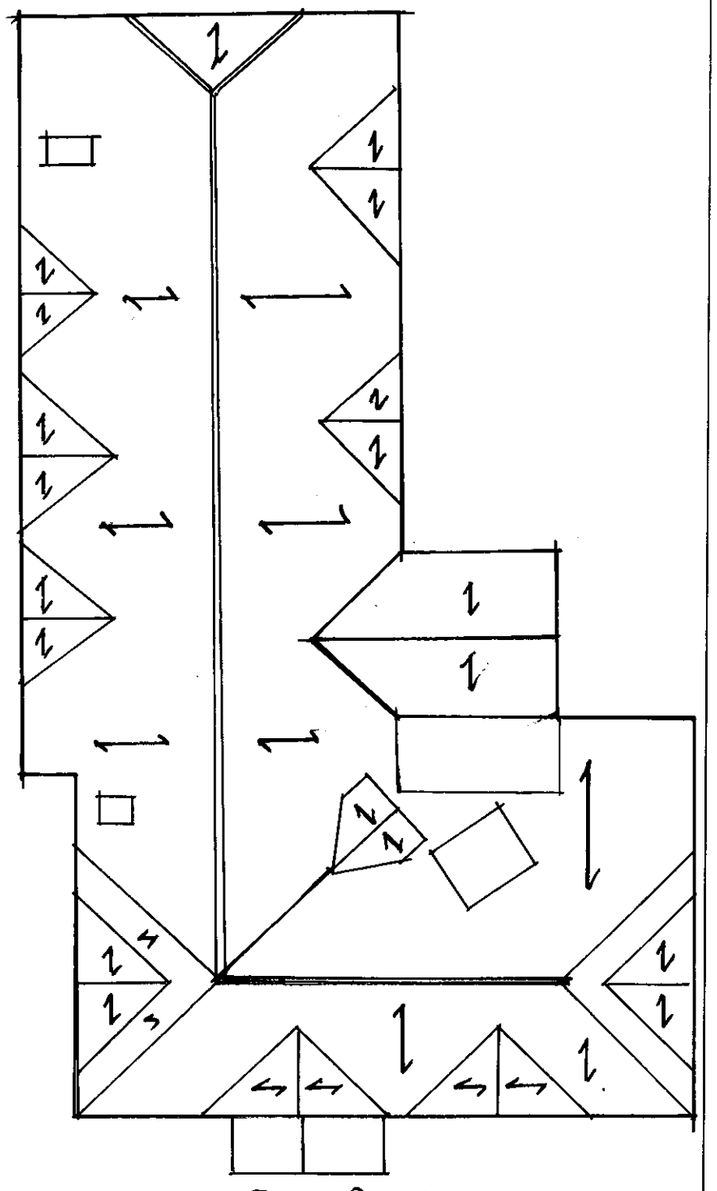

ROOF PLAN

0 1 2 3 4 5
SCALE 1:100

	NOTES: All dimensions must be checked on site and not scaled from this drawing.	Client MR SELF	Scale 1:100	Drawing Title EXISTING PLANS
		Job Title ROOF	Drawn by DNS Date 10.7.17	Drg No. PIX 17/03 Rev

A PRODUCT OF THE UNO RANGE – ARCHITECT CAT. No. 7313

420x297mm **A3**