



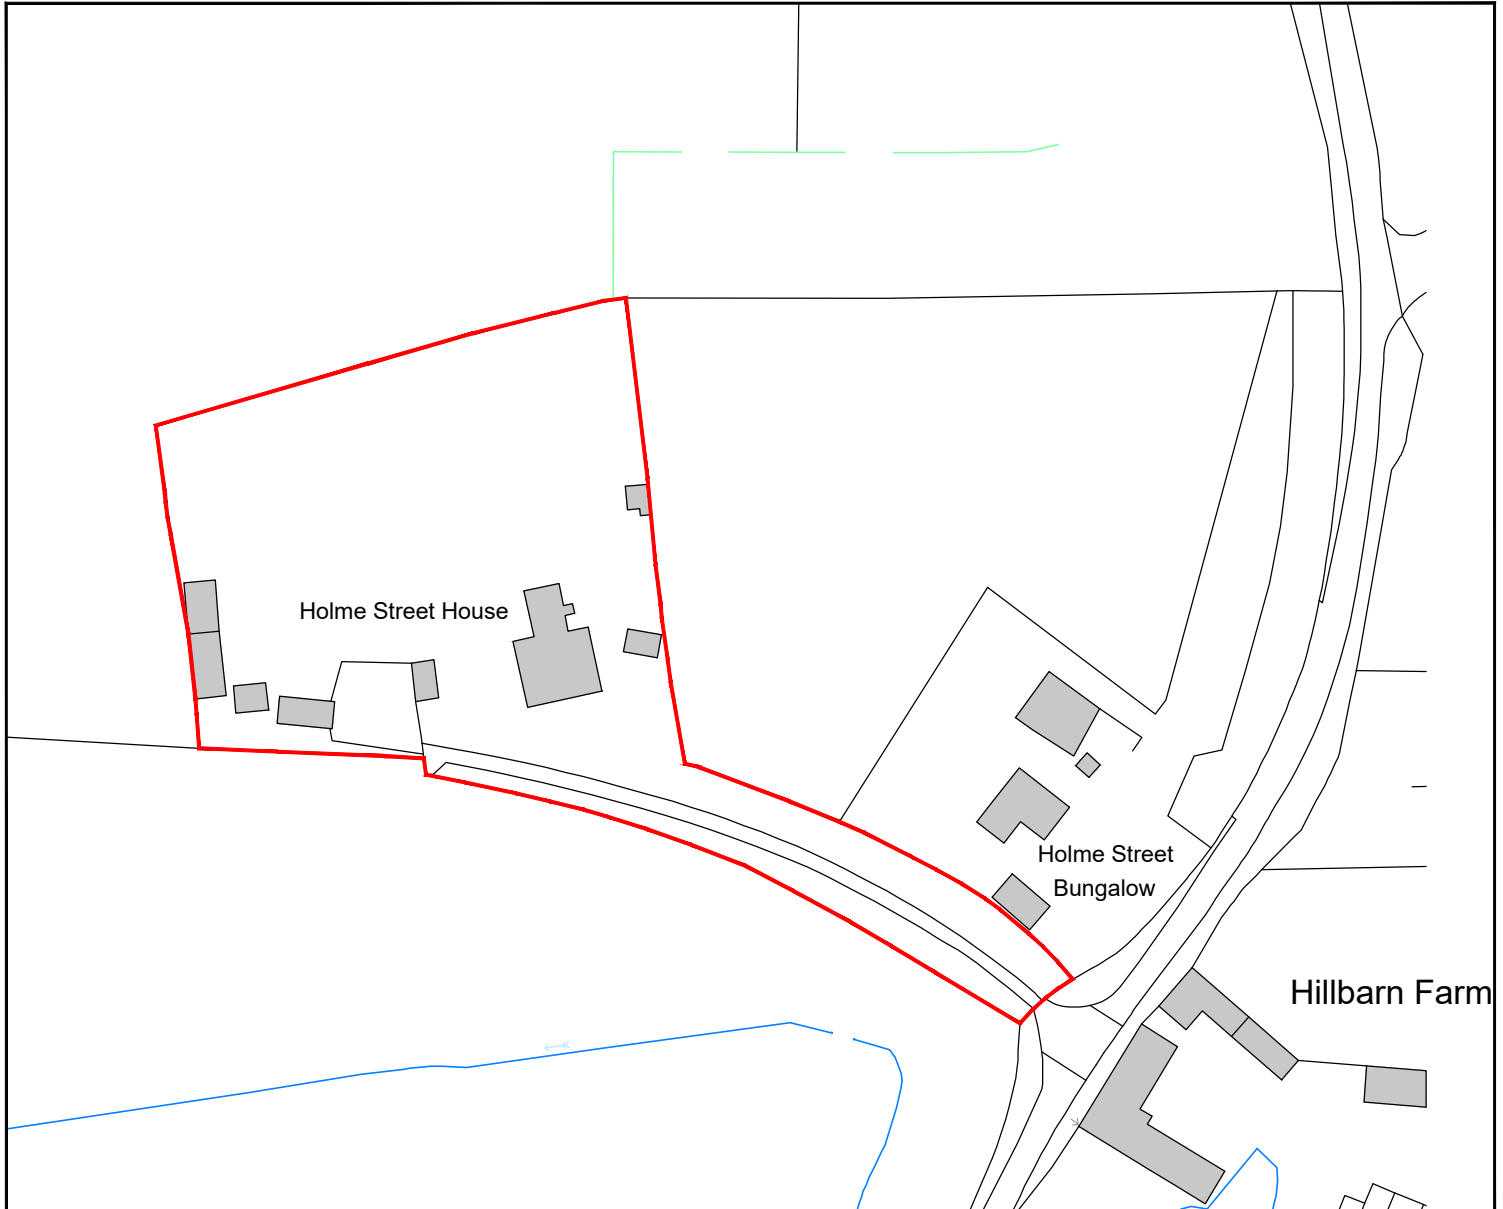

 SITE
BOUNDARY

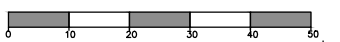


Scale 1:1250

CLIENT	PROJECT	TITLE	STATUS	DRAWN BY	REVIEWED BY
Mr & Mrs Petley	Holme Street House Broomers Hill Lane Pulborough RH20 2DU	Location Plan	Listed Building	CB	CB
			DATE	SCALE	A4 DRAWING NUMBER
			Dec. 2025	1:1250	1550 P 000

01730 816336
07949 682974
info@boherarchitecture.com
www.boherarchitecture.com

Challenger House, Rumbolds Hill
Midhurst, GU29 9BY

