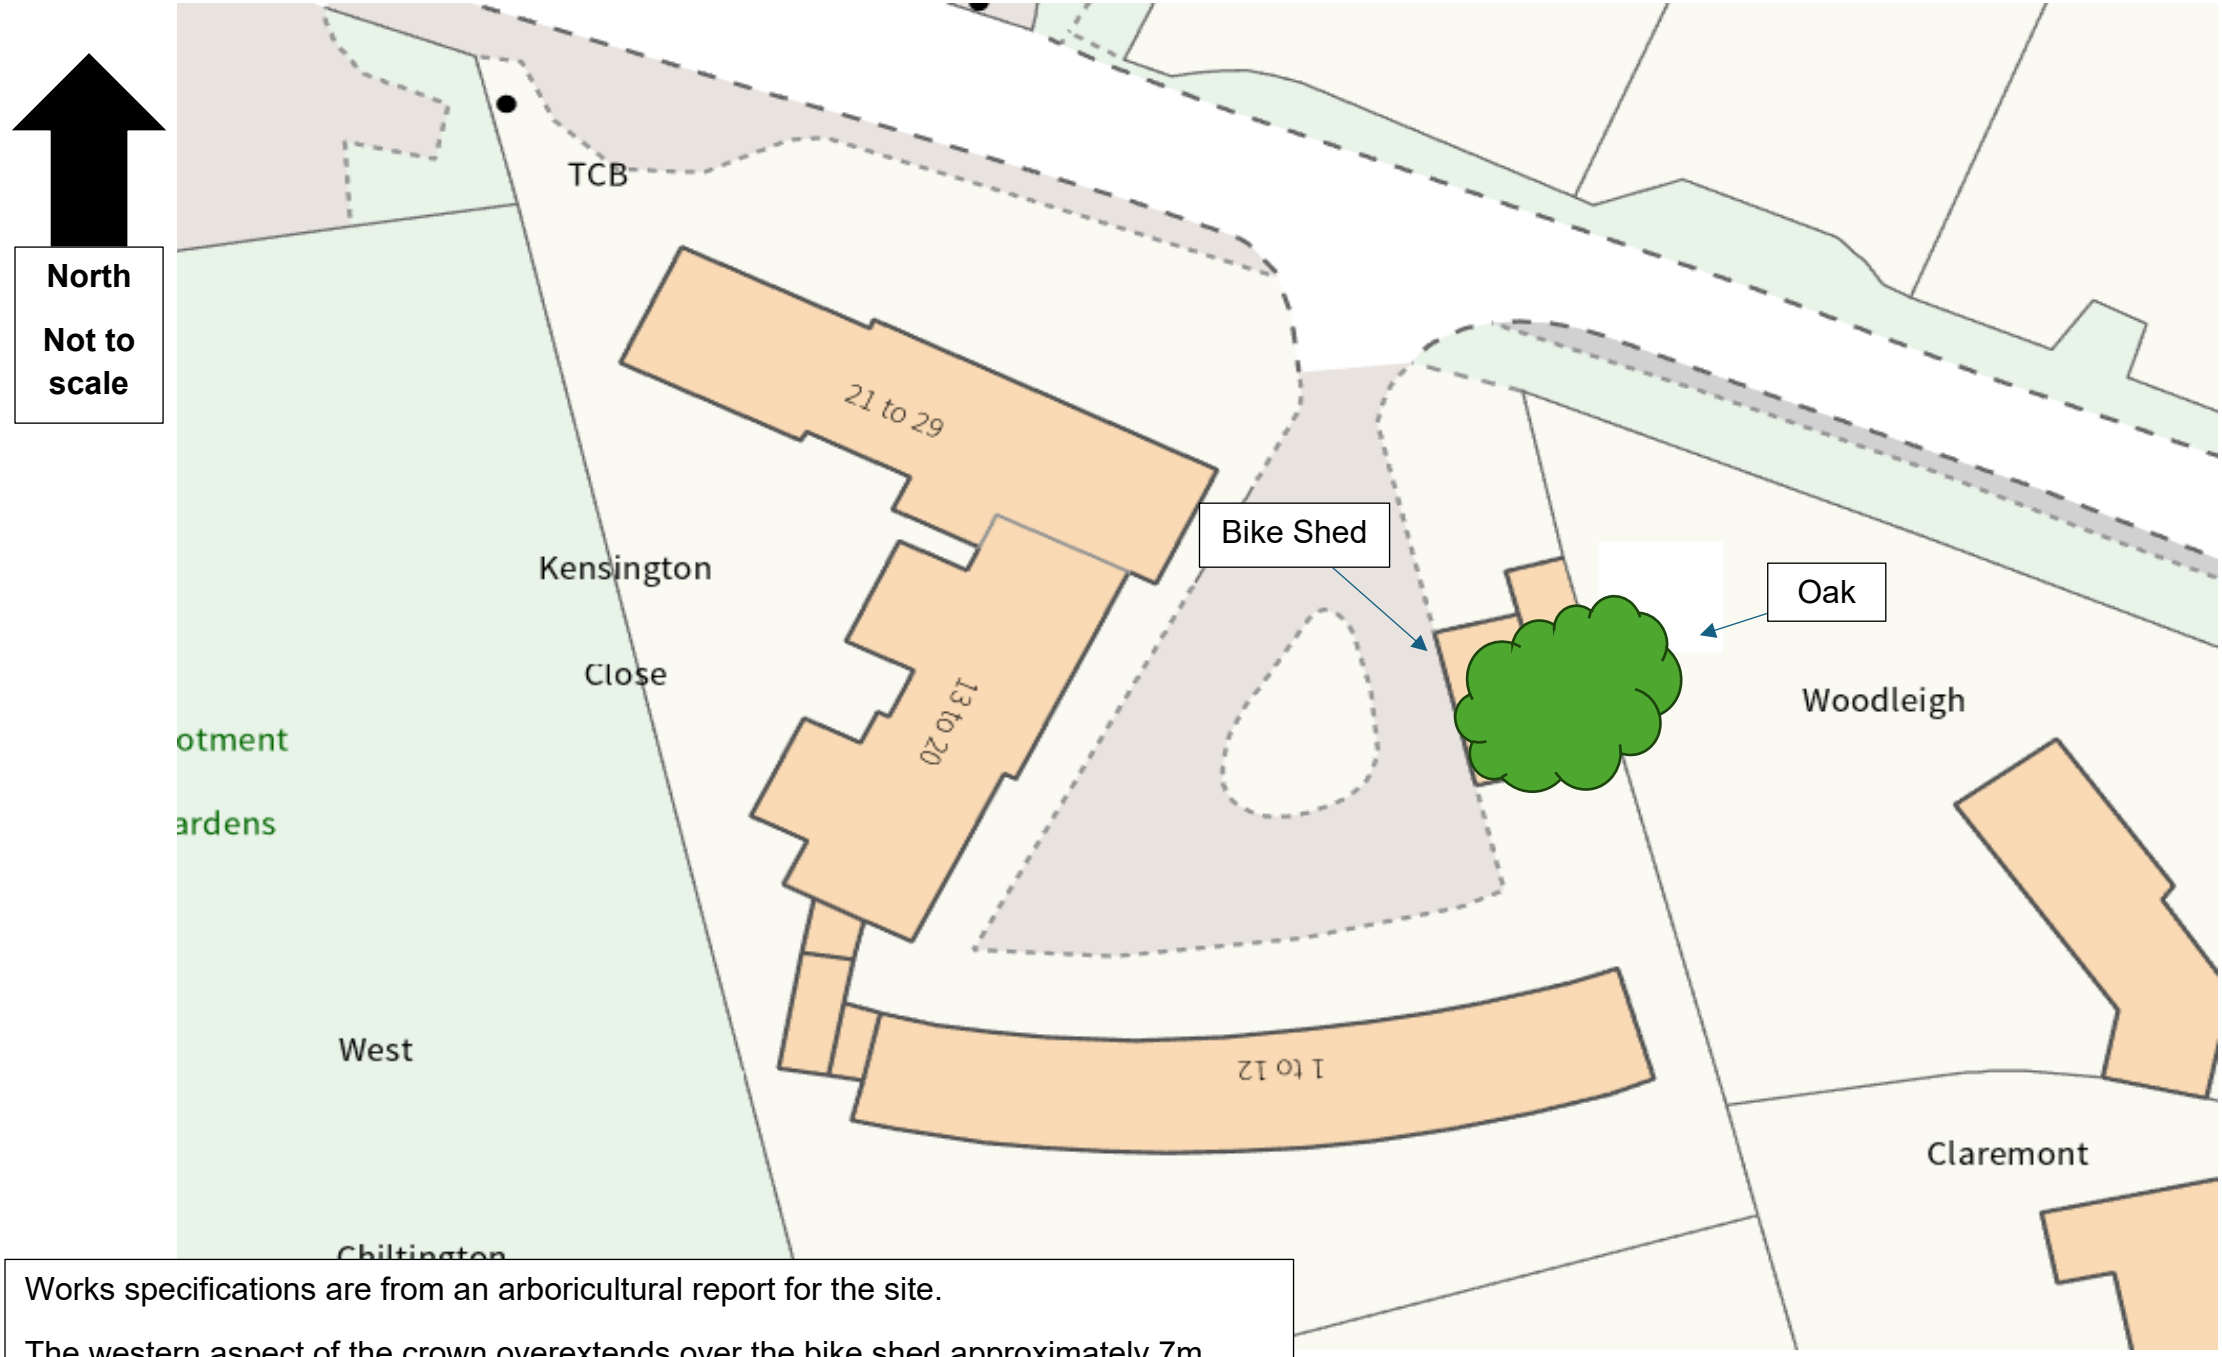


Works specifications are from an arboricultural report for the site.

The western aspect of the crown overextends over the bike shed approximately 7m from crown centre. Specifications are to reduce lower and mid-level lateral branches on the western aspect by 30%, approximately 2 to 2.3m depending on available growth points.

After works, there would be a residual lateral branch length of 4.7 to 5m