
LANDSCAPE PLAN AT 1:200 AT A1

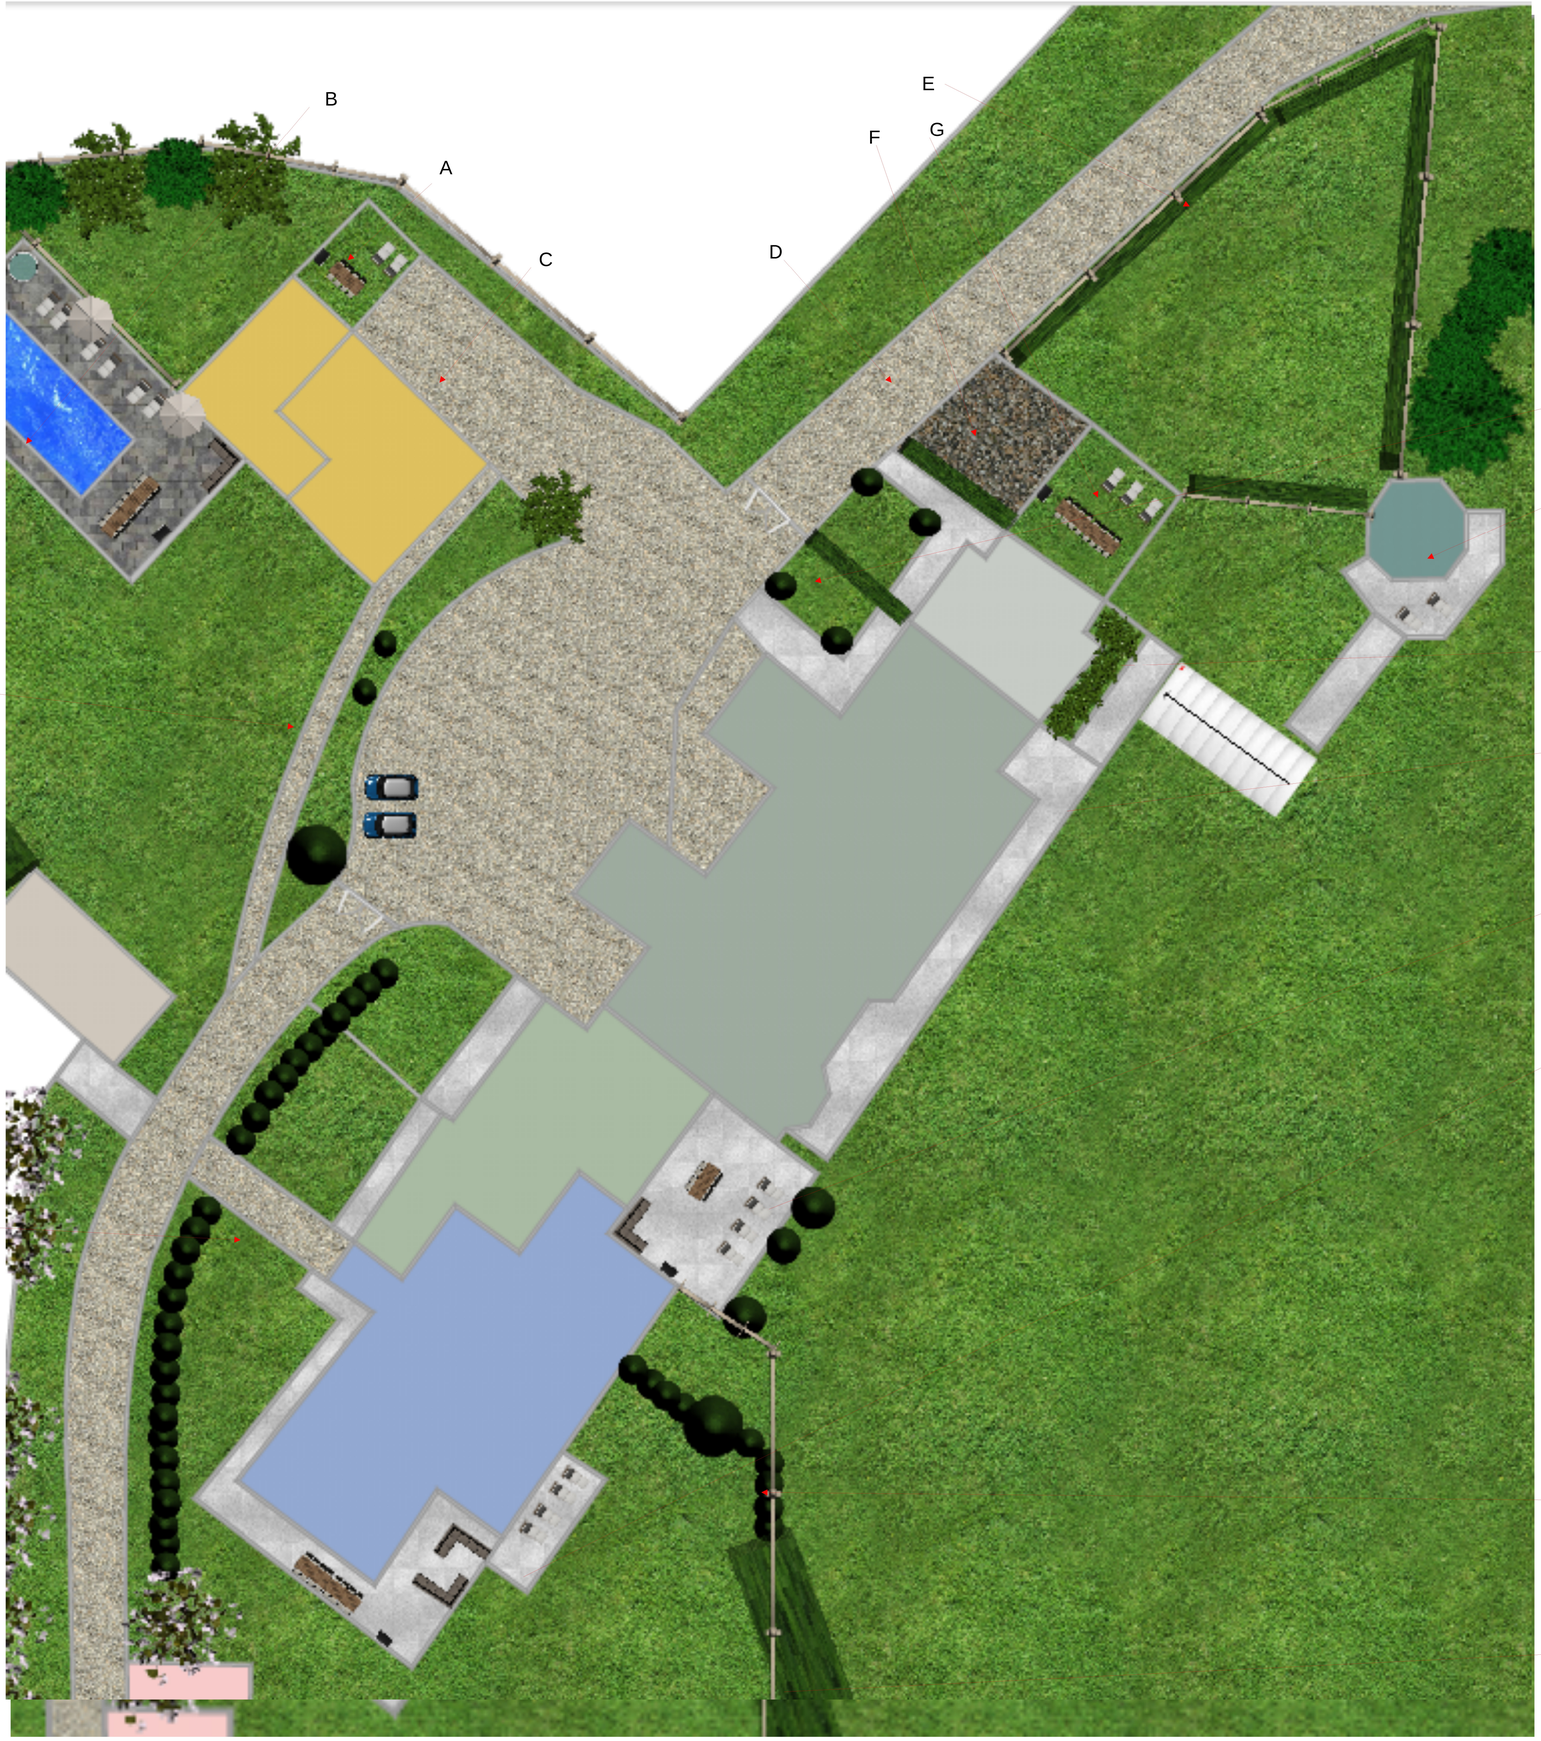

NORTH

SCALE BAR

0 20