




Elevation

Scale 1:50

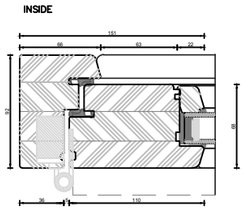

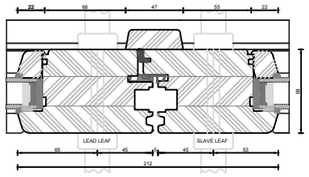

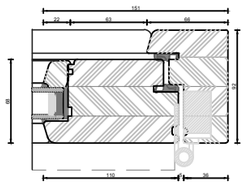

Plan View


Scale 1:50

Opens:	Heritage Flush FD Outer Frame O/O 140mm Cill
Species:	Heritage Flush FD Outer Frame O/O 66mm
Frame Bottom:	Heritage Flush FD Sash B Rail O/O
Frame TLR:	Heritage Flush FD Sash Stile O/O
Sash Bottom:	Heritage Flush FD O/O FM Sash Master Double Handle
Sash Master Left:	Heritage Flush FD O/O FM Sash Slave Double Handle
Sash Master Right:	Heritage Flush FD Sash Stile O/O
Sash Slave Left:	Heritage Flush FD Sash T Rail O/O
Sash Slave Right:	Heritage Flush FD Midrail
Sash Top:	Heritage Flush FD 6mm Bead
Transom:	Heritage Flush FD Head Drip
Bead:	16mm Lambs Tongue
Head Drip:	
Astragal Bar:	
Out Redwood FJ	

Viewed from inside

Colour: Profile Trickle Vent:
Bereco Collection Traffic White Satin TV 90 Hi Lift (300) Black & HF 303 Canopy

Door Hinge: Generic Euro Cylinder Nickel
Door Handle (Master): Just 3D Matt Stainless Steel Door Hinge
Door Handle (Slave): Balmoral Lever Handle (White)

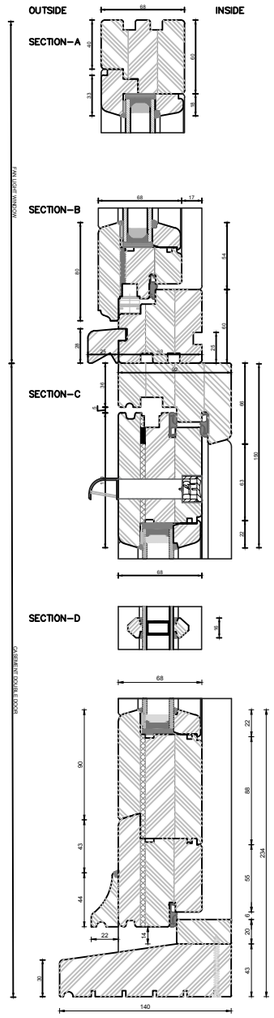

Section

Scale 1:5

1:50

1m 0 1m 2m 3m 4m 5m

1:5

100mm 0 100mm 200mm 300mm 400mm 500mm

Notes:

1. THE COPYRIGHT OF THIS DRAWING IS VESTED IN ARCHEVOLVE AND IT MAY NOT BE REPRODUCED IN WHOLE OR PART OR USED FOR THE MANUFACTURE OF ANY ARTICLE WITHOUT THE EXPRESS PERMISSION OF THE COPYRIGHT HOLDERS.
2. WORK TO FIGURED DIMENSIONS ONLY.
3. THIS DRAWING IS TO BE READ IN CONJUNCTION WITH ALL RELEVANT ENGINEERS, SERVICE ENGINEER'S AND ARCHEVOLVE DRAWINGS AND SPECIFICATIONS.

REV:	DESCRIPTION:	BY:	DATE:
STATUS:			

ARCHEVOLVE
3 The Square
Storrington
RH20 4DJ
01798 897849
www.archevolve.co.uk
CIAT CHARTERED PRACTICE

CLIENT: Jamie Hoad

SITE: Dormer House
School Lane
STEYNING. BN44 3YB

TITLE: New Windows & Doors

SCALE AT A3:	DATE:	DRAWN:	CHECKED:
1:50 & 1:5	29/10/26	AP	
PROJECT NO:	DRAWING NO:		REVISION:
231	ARC/231/26/01		