



Elevation


Scale 1:50

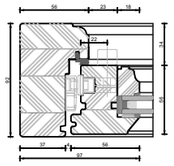

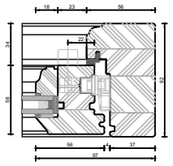

Plan Section

Scale 1:5

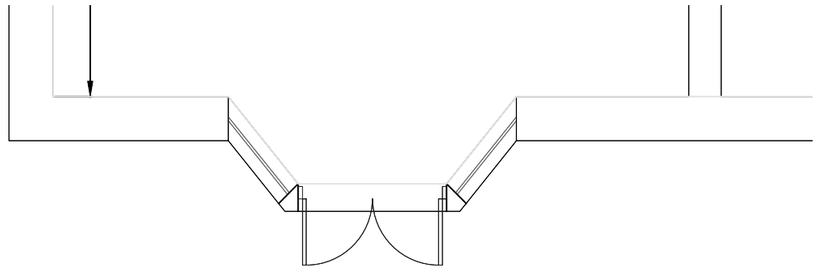

Plan View

Scale 1:50

Opens:
Species:
Frame Bottom:
Frame TLR:
Sash Bottom:
Sash Master Left:
Sash Master Right:
Sash Slave Left:
Sash Slave Right:
Sash Top:
Transom:
Bead:
Head Drip:
Astragal Bar:

Out Redwood FJ


Heritage Flush FD Outer Frame O/O 140mm Cill
Heritage Flush FD Outer Frame O/O 66mm
Heritage Flush FD Sash B Rail O/O
Heritage Flush FD Sash Stile O/O
Heritage Flush FD O/O FM Sash Master Double Handle
Heritage Flush FD O/O FM Sash Slave Double Handle
Heritage Flush FD Sash Stile O/O
Heritage Flush FD Sash T Rail O/O
Heritage Flush FD Midrail
Heritage Flush FD 6mm Bead
Head Drip
16mm Lambs Tongue


Viewed from inside


Colour: Profile Trickle Vent:
Bereco Collection Traffic White Satin TV 90 Hi Lift (300) Black & HF 303 Canopy

Door Hinge: Generic Euro Cylinder Nickel
Door Handle (Master): Just 3D Matt Stainless Steel Door Hinge
Door Handle (Slave): Balmoral Lever Handle (White)

HEAD DRIP - Included only if vents are required

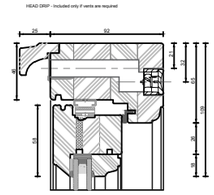

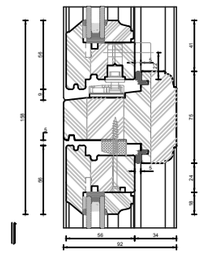

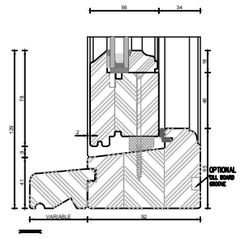

Section

Scale 1:5

1:50

1m 0 1m 2m 3m 4m 5m

1:5

100mm 0 100mm 200mm 300mm 400mm 500mm

Notes:

1. THE COPYRIGHT OF THIS DRAWING IS VESTED IN ARCHEVOLVE AND IT MAY NOT BE REPRODUCED IN WHOLE OR PART OR USED FOR THE MANUFACTURE OF ANY ARTICLE WITHOUT THE EXPRESS PERMISSION OF THE COPYRIGHT HOLDERS.
2. WORK TO FIGURED DIMENSIONS ONLY.
3. THIS DRAWING IS TO BE READ IN CONJUNCTION WITH ALL RELEVANT ENGINEERS, SERVICE ENGINEER'S AND ARCHEVOLVE DRAWINGS AND SPECIFICATIONS.

REV:	DESCRIPTION:	BY:	DATE:
STATUS:			

ARCHEVOLVE
3 The Square
Storrington
RH20 4DJ
01798 897849
www.archevolve.co.uk
CIAT CHARTERED PRACTICE

CLIENT: Jamie Hoad

SITE: Dormer House
School Lane
STEYNING, BN44 3YB

TITLE: New Windows & Doors

SCALE AT A3:	DATE:	DRAWN:	CHECKED:
1:50 & 1:5	29/10/26	AP	
PROJECT NO:	DRAWING NO:		REVISION:
231	ARC/231/26/02		