




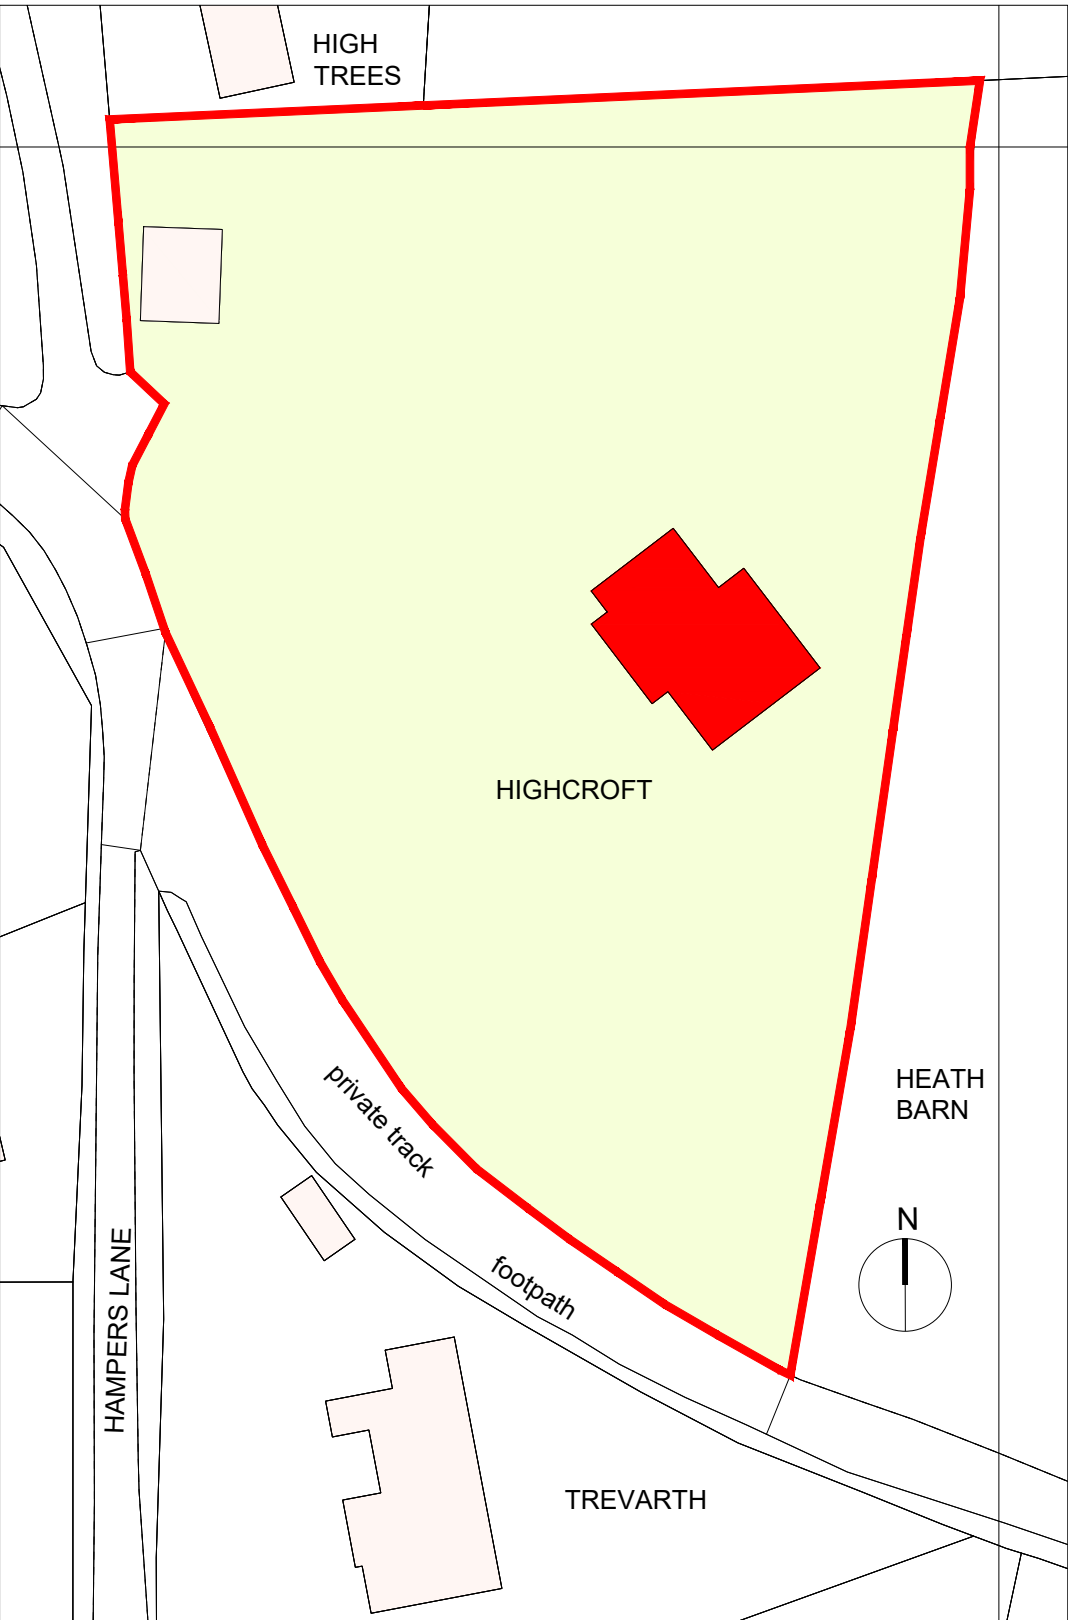


EXISTING BLOCK PLAN 1:500

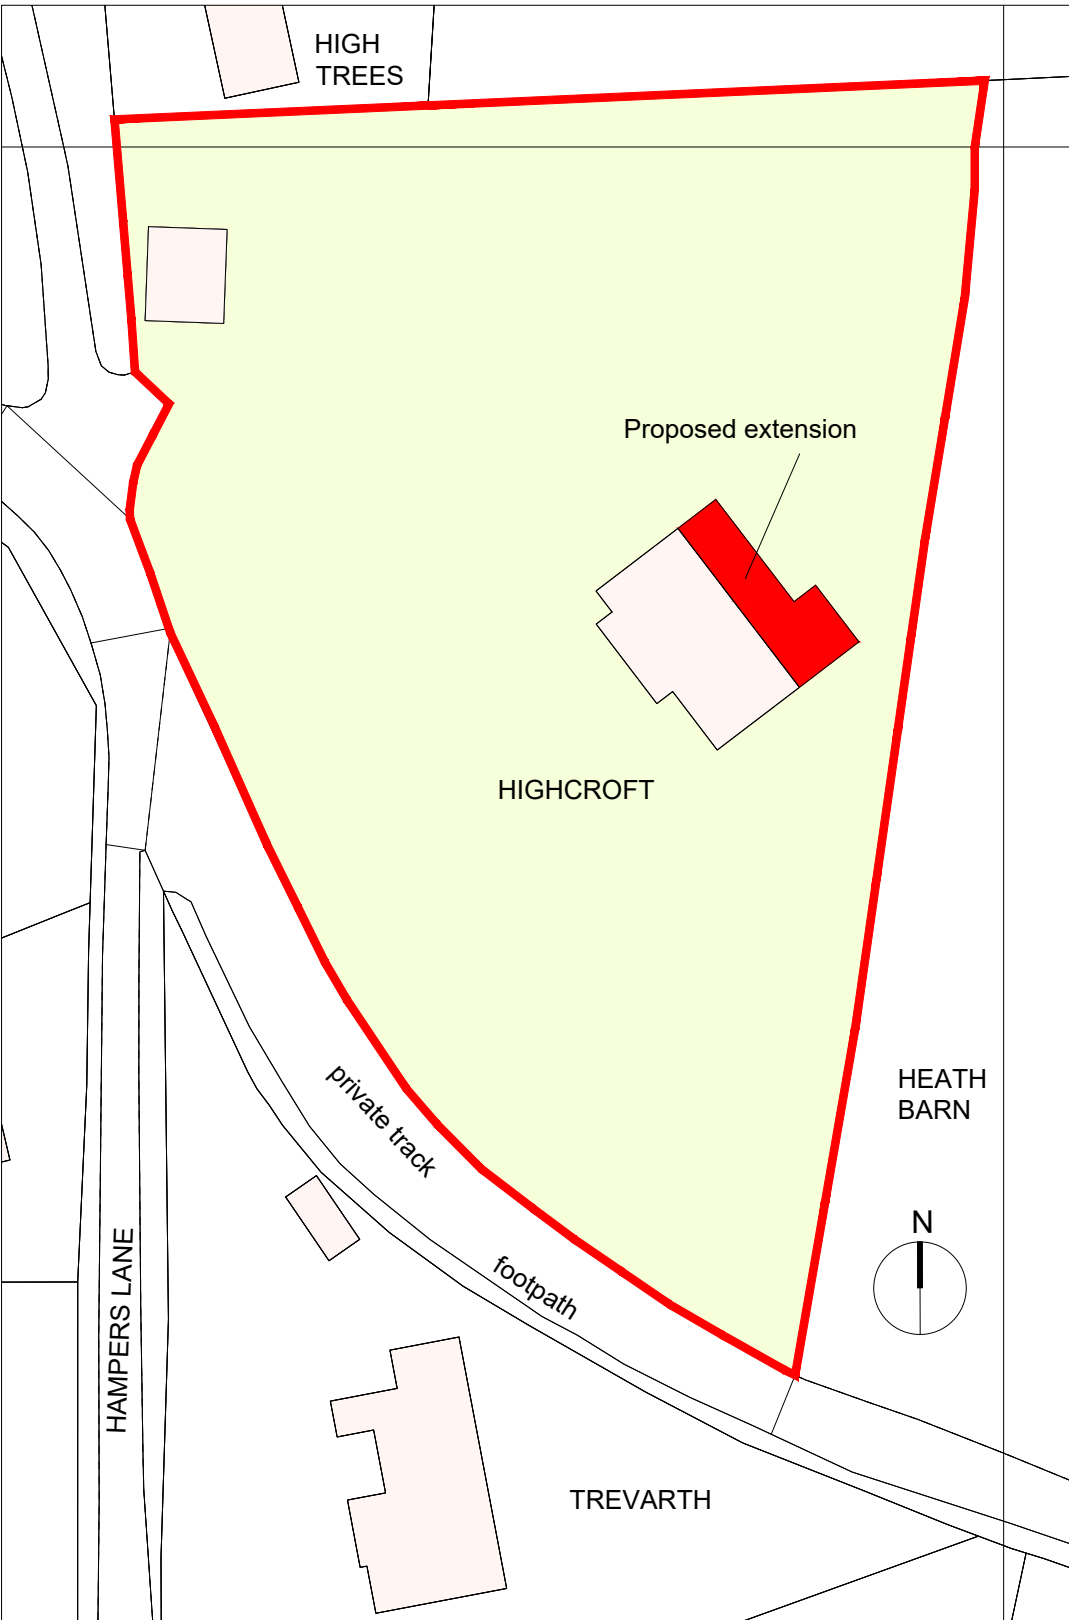

PROPOSED BLOCK PLAN 1:500

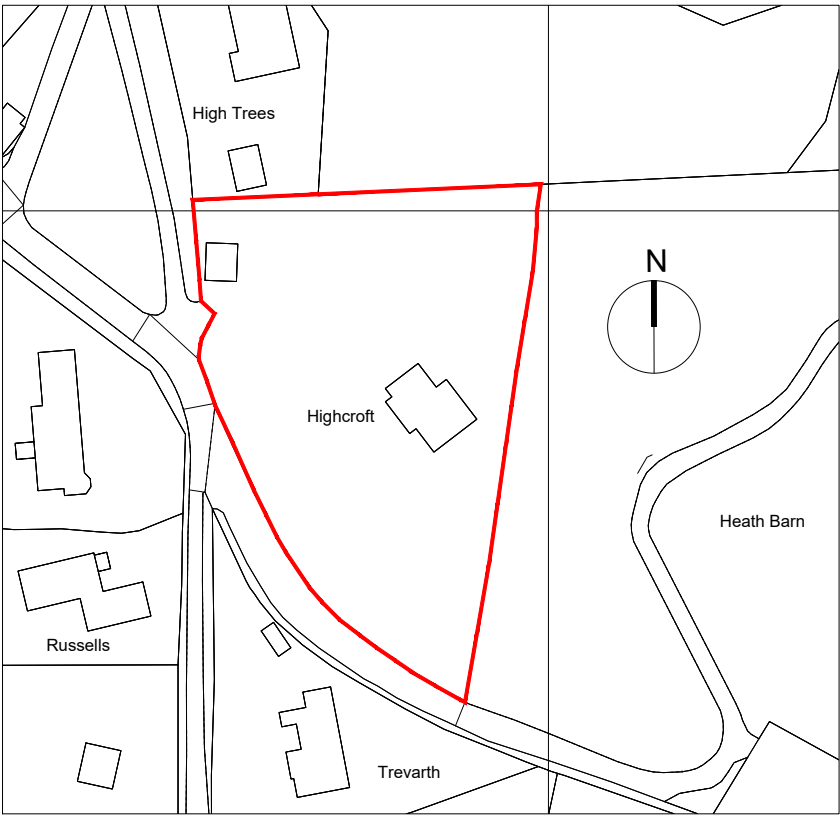

LOCATION PLAN 1:1250

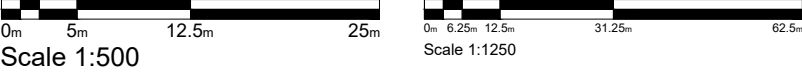

ma

mark alford design

architecture

Heatherlands Bracken Lane Storrington West Sussex RH20 3HS

T: 01903 740033 E: office@markalforddesign.com

client:

MR AND MRS TOPP

project title:

HIGHCROFT, STORRINGTON
PROPOSED REAR EXTENSION

drawing title:

LOCATION AND BLOCK PLANS

drawn by: MSA

date: JAN '26

scale: 1:500/1:1250 @ A3

issue status:

FOR PRIOR APPROVAL

drawing number:

25584 / PD100

revision:

This drawing may not be used or reproduced without written consent. Copyright reserved

No dimensions to be scaled from this drawing except for Planning purposes.