
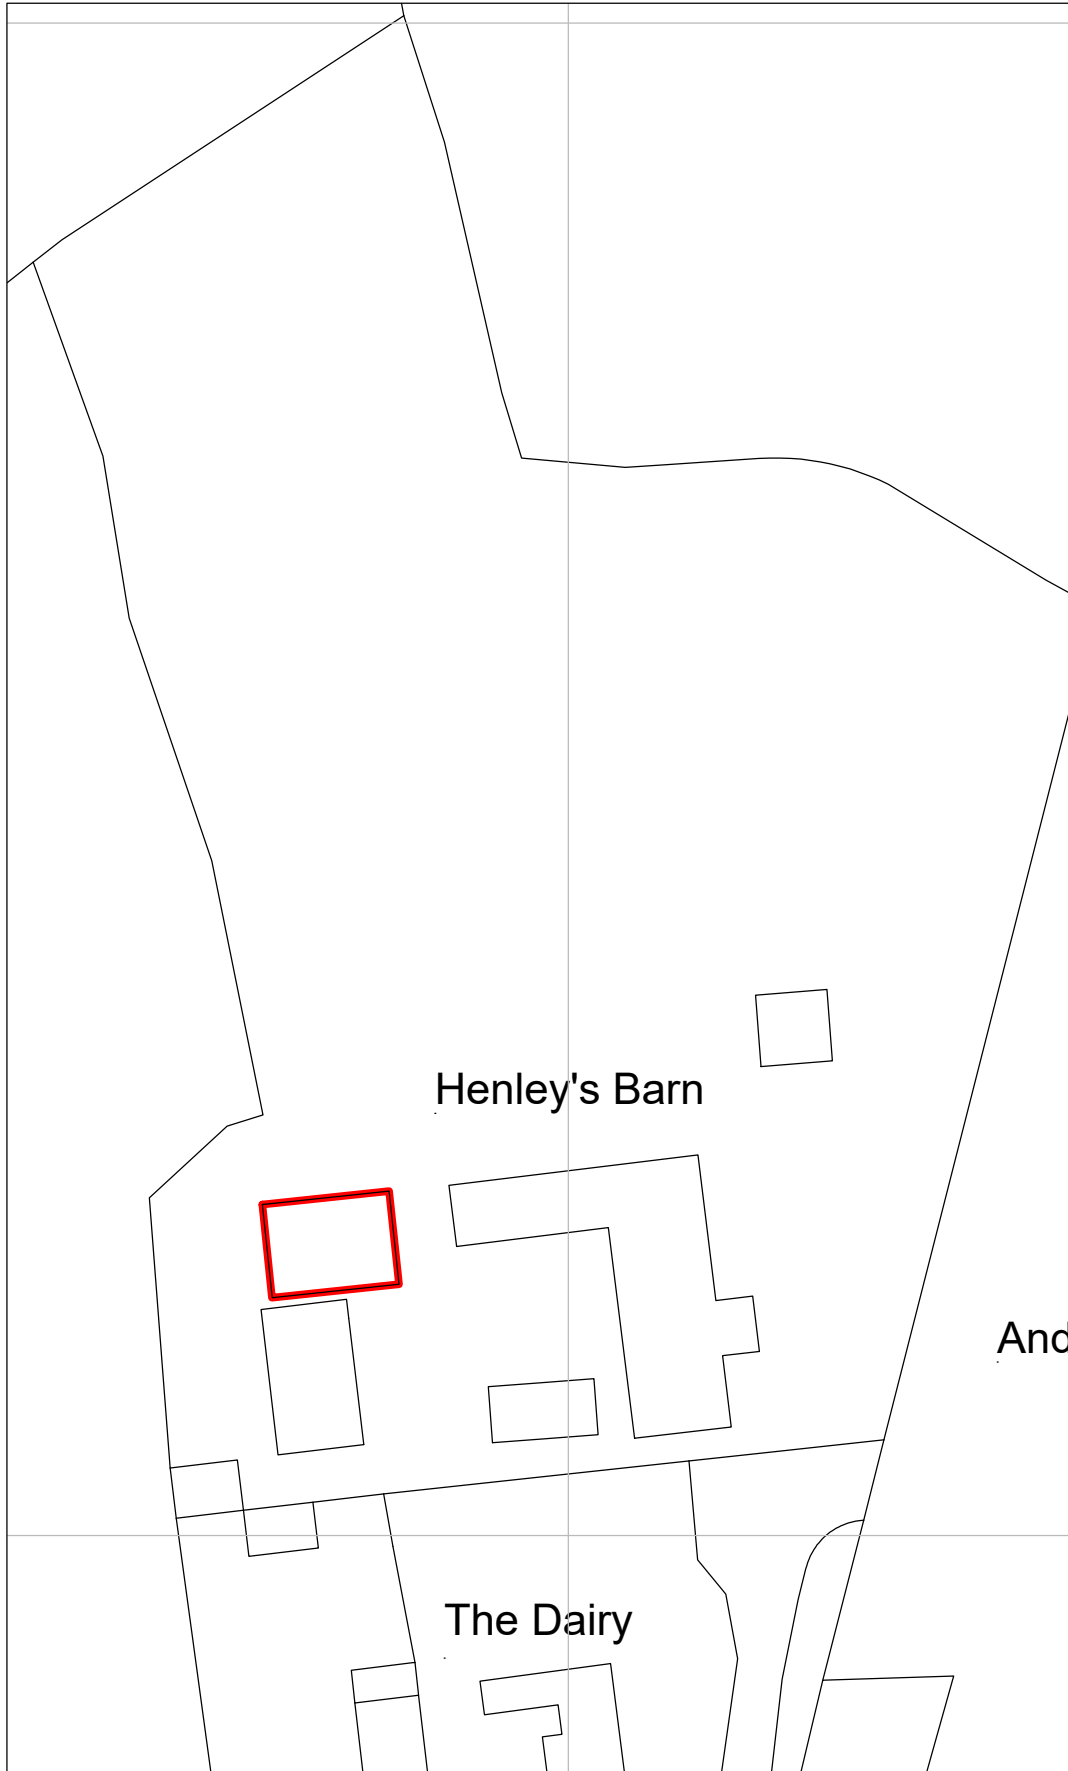


BLOCK PLAN

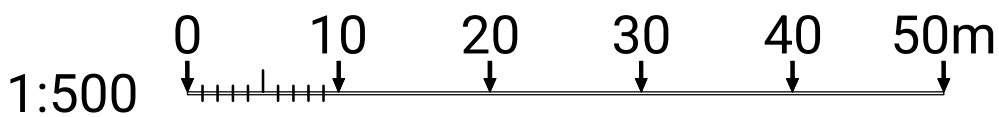

HENLEYS BARN
ANDREWS FARM
STATION ROAD
WARNHAM
WEST SUSSEX
RH12 3SP

OCTOBER 2025
1:500 @ A4