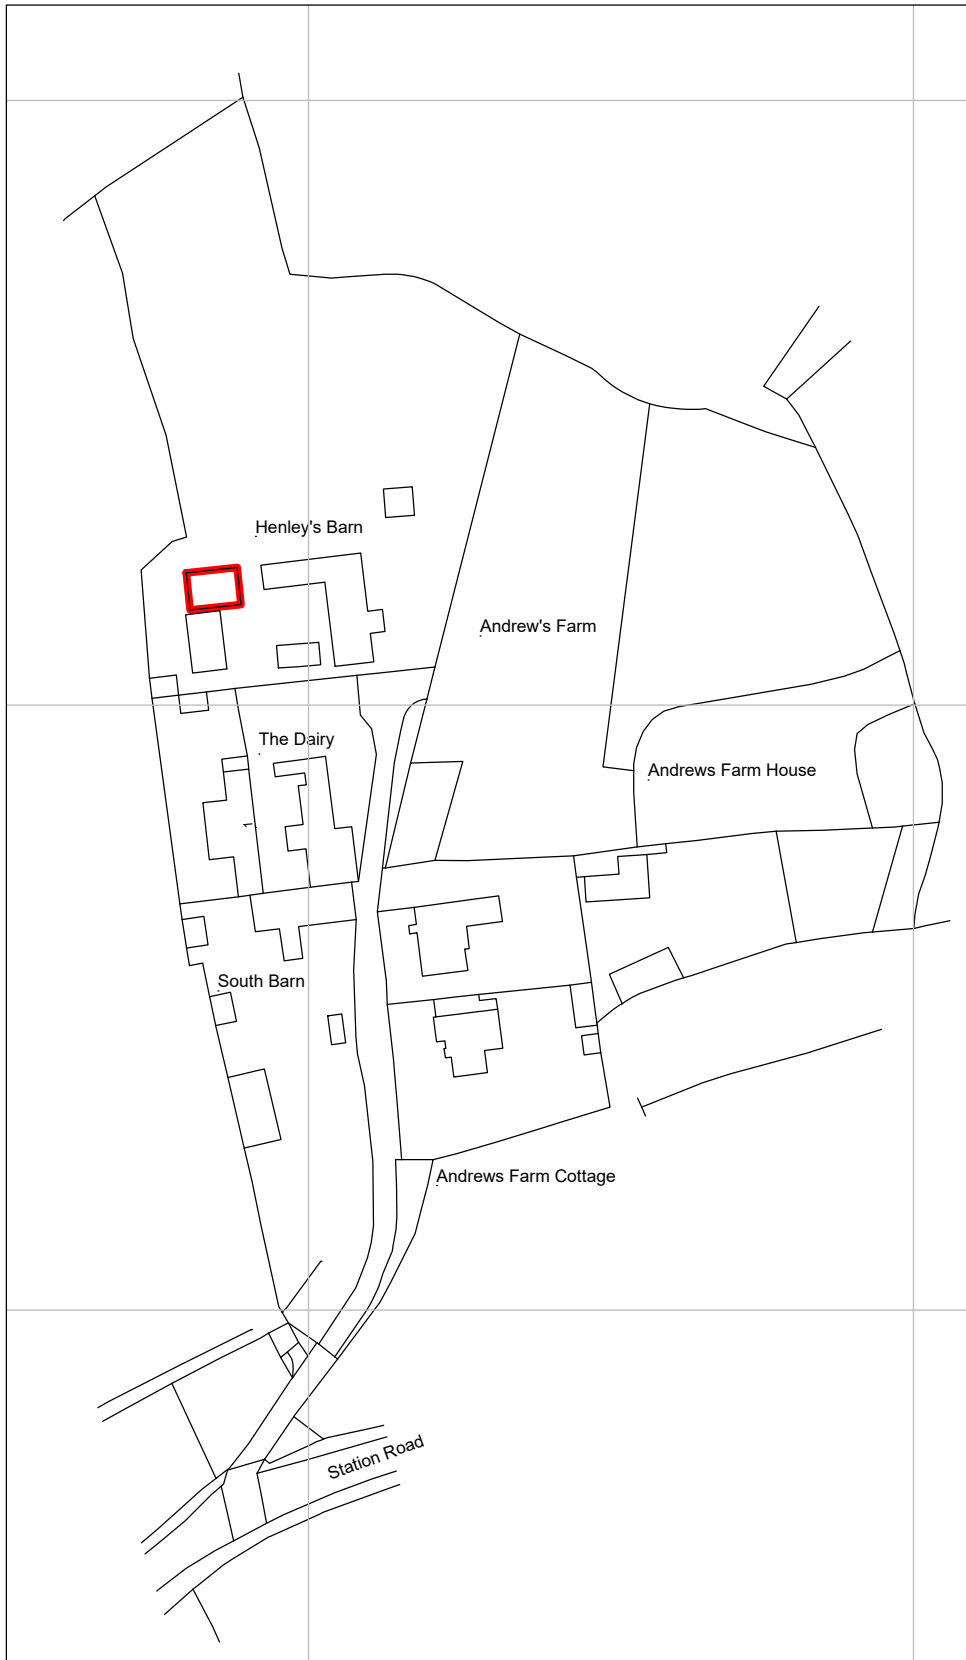


LOCATION PLAN

1:1250 0 25 50 75 100 125m

HENLEYS BARN
ANDREWS FARM
STATION ROAD
WARNHAM
WEST SUSSEX
RH12 3SP
MARCH 2026
1:1250 @ A4