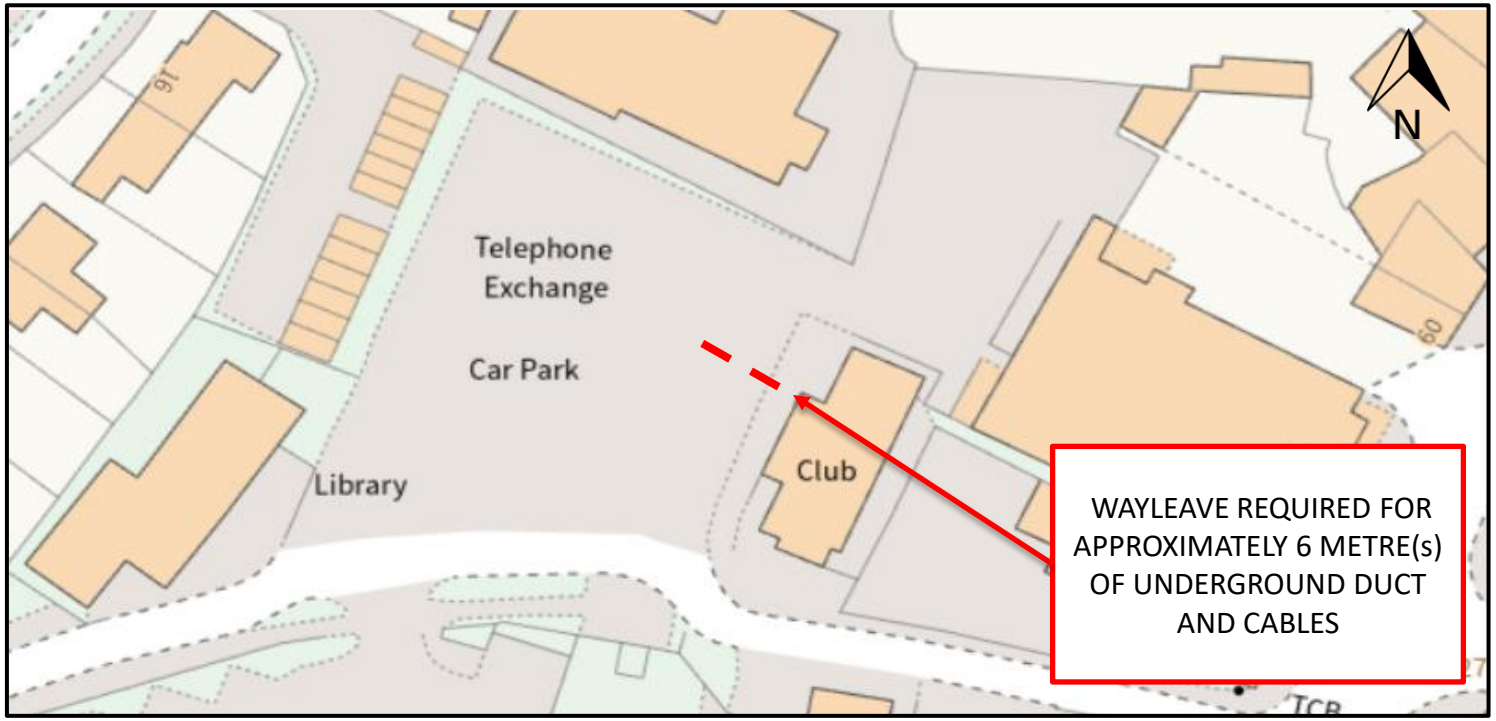

openreach

Exchange Area:
Billingshurst

WL/SA No:
WL360192

Map Reference:
508631,126012

Planning Reference:
OGEA16177037

Date:
12/03/2025

Site Address:
Opposite WHISPERS TEA ROOMS, 64 High Street, Billingshurst, West Sussex RH14 9NY

Scale:
1:500

Sections showing normal depth (not to scale)

DEPTH	mm	Duct				Buried Cable
CARRIAGEWAY (C/W)	900					
"	600					
FOOTWAY (F/W)	600					
"	450					
"	350					
APPROXIMATE SIZES (FOR DUCT :- ACROSS BARREL)		Up to 150mm	250 mm / 150mm			Up to 50mm

Notes :- 1.The actual course and depth of the proposed underground telecommunication apparatus is subject to deviation arising from unforseen obstructions.
2. This plan is not in respect of a service line.

Openreach Legend

	Route of Apparatus	Cabinet	Pole	Stay	Manhole	Joint Box	Small Fibre Joint	Fibre Box
Proposed	- - - - - -							
Existing	———							

Reproduced by permission of Ordnance Survey on behalf of HMSO. © Crown copyright and database right 2015 . All rights reserved. Ordnance Survey Licence number 100028040