
V 3.0

SITE LOCATION

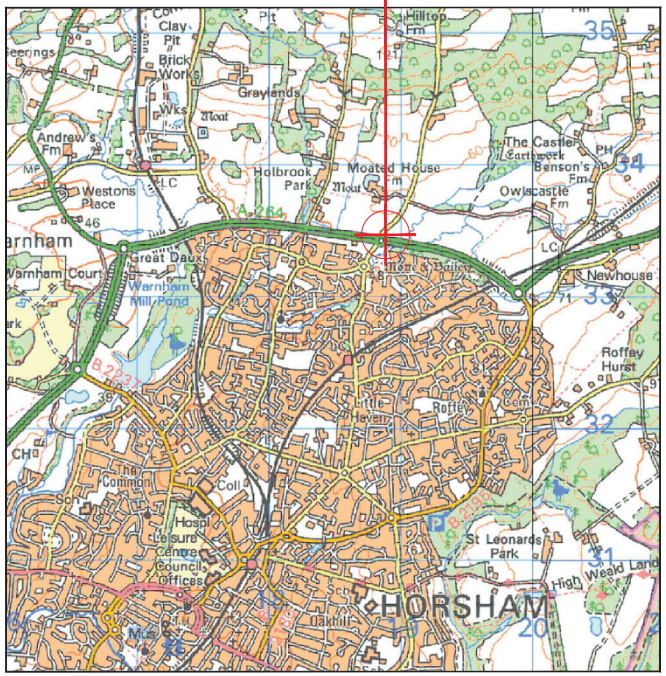

Reproduced by permission of Ordnance Survey on behalf of the Controller of His Majesty's Stationery Office
All rights reserved. © Crown Copyright licence no. 100035120


SITE AREA PLAN

0 1:50,000 1km 2



SITE PHOTOGRAPH



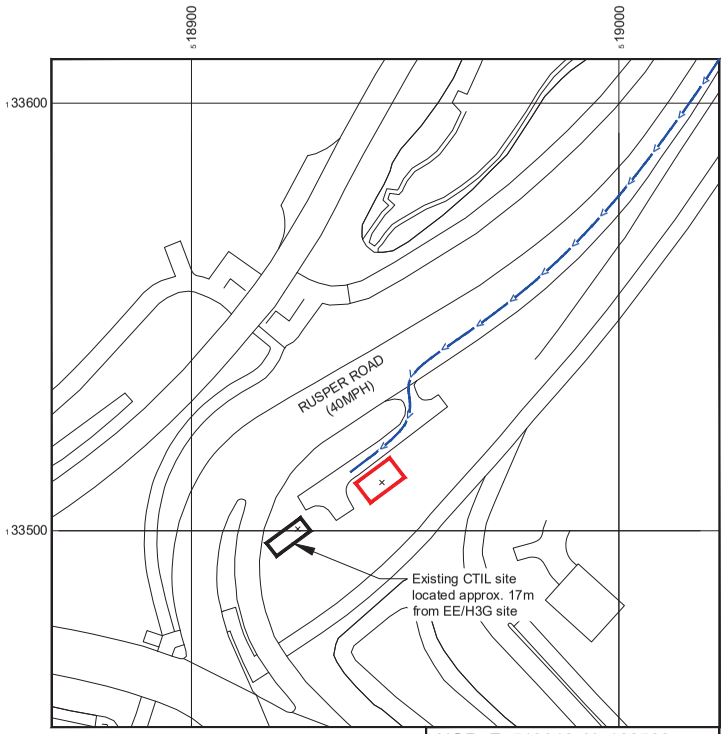

Reproduced by permission of Ordnance Survey on behalf of the Controller of His Majesty's Stationery Office
All rights reserved. © Crown Copyright licence no. 100035120

NGR E: 518943 N: 133508

SITE LOCATION PLAN

0 1:1250 25m 50

GOOGLE MAPS QR CODE

GOOGLE MAPS - https://maps.app.goo.gl/tmoUgfPJk6FEofXx7

GOOGLE STREET VIEW - https://maps.app.goo.gl/17jbnLpgZJMcLZ9q9

NOTES:

1. ALL DIMENSIONS IN MM UNLESS OTHERWISE NOTED.

DIRECTIONS TO SITE:

TAKE EXIT 9 FROM M25. AT THE ROUNDABOUT, TAKE THE 3RD EXIT ONTO A24. AFTER 2.3 MILES, AT CLARK'S GREEN ROUNDABOUT TAKE THE THIRD EXIT ONTO HORSHAM RD/A24. AFTER 4.5 MILES. AT GREAT DAUX ROUNDABOUT, TAKE THE 1ST EXIT ONTO A264. AFTER 1.3 MILES, AT RUSPER RD ROUNDABOUT, TAKE THE 1ST EXIT ONTO RUSPER RD. AFTER 0.3 MILES, AT THE ROUNDABOUT, TAKE THE 4TH EXIT AND STAY ON RUSPER RD. AFTER 0.3 MILES, THE DESTINATION WILL BE ON THE LEFT HAND SIDE. PARKING AVAILABLE DIRECTLY NEXT TO SITE.

Site Location:

Access Route To Site:

Access Route:

Master:	MBNL / EE / H3G:	Project:	Purpose of Issue:	Issue:
M001	EE	Vendor Swap	General Arrangement	A
Date:	15/11/2024	Revision / Upgrade Description:		
Drawn:	A.Sebesta	First Issue		
Checked:	S.Coyle			
Approved:	L.Smallfield			

Hatfield Business Park
Hatfield
Hertfordshire
AL10 9BW

Tel: 01707 315000
Fax: 01707 319001

Design Consultant:& Principal Contractor:

WALDON TELECOM Ltd.
WEST LODGE
STATION APPROACH
WEST BYFLEET
SURREY
KT14 6NG

TEL : 01932 411011
FAX : 01932 411012

Site Name: RUSPER ROAD

Site ID: 837213

Address:
RUSPER ROAD
HORSHAM
WEST SUSSEX
RH12 4QR

Title: 002 SITE LOCATION PLAN

Project: VENDOR SWAP

Purpose of Issue: GENERAL ARRANGEMENT


EE Cell ID:	MBNL Cell ID:	3UK Cell ID:
71586	HSM013	RHO366

Master Drawing No: 837213_HSM013_71586_RHO366_M001_EE_VS_GA_A

Issue: A

100mm
50mm
10mm

V 3.0

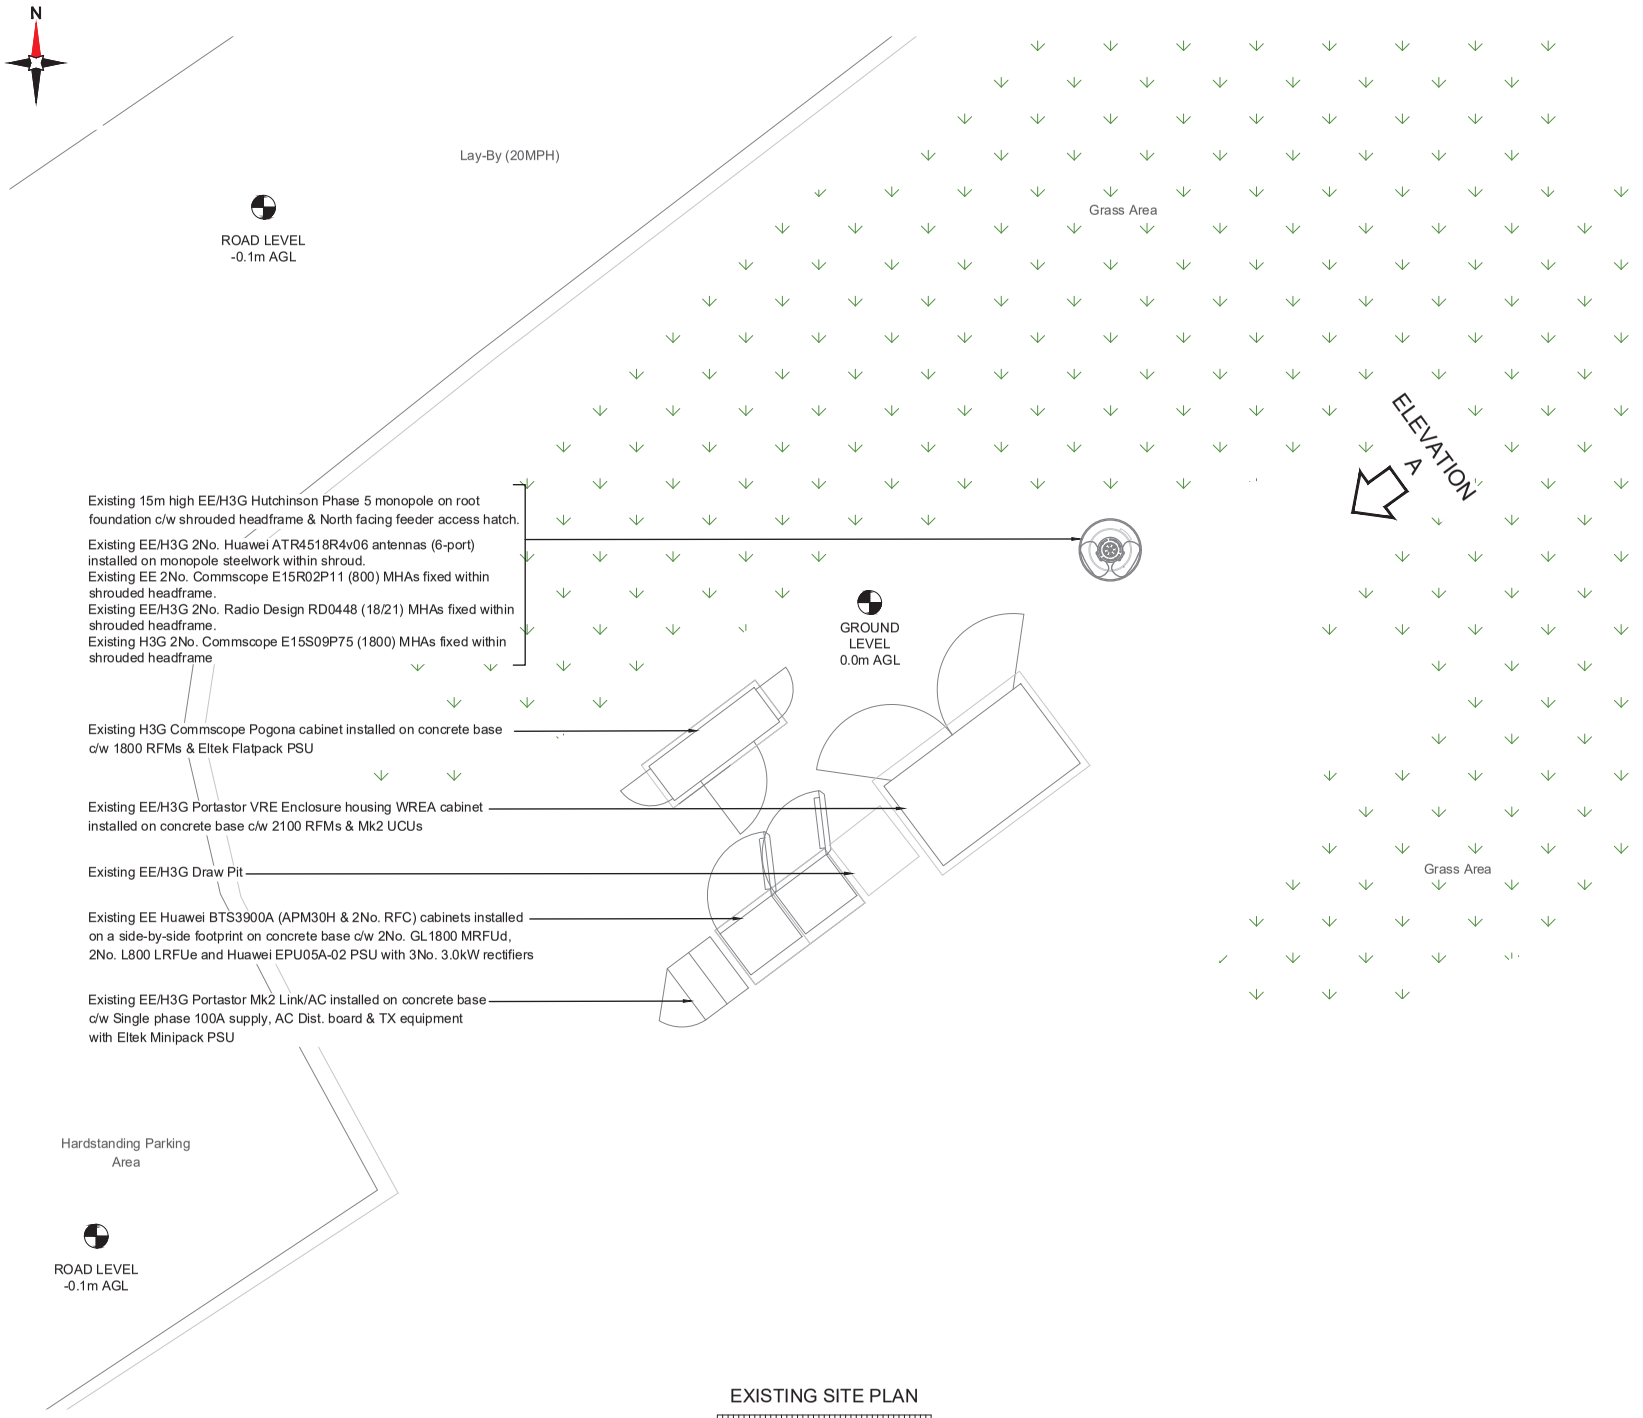

EXISTING SITE PLAN

0 1:50 1m 2

100mm
50mm
10mm

NOTES:

1. ALL DIMENSIONS IN MM UNLESS OTHERWISE NOTED.

Master:	MBNL / EE / H3G:	Project:	Purpose of Issue:	Issue:
M001	EE	Vendor Swap	General Arrangement	A
Date:	15/11/2024	Revision / Upgrade Description:		
Drawn:	A.Sebesta	First Issue		
Checked:	S.Coyle			
Approved:	L.Smallfield			

Hatfield Business Park
Hatfield
Hertfordshire
AL10 9BW

Tel: 01707 315000
Fax: 01707 319001

Design Consultant:& Principal Contractor:

WALDON TELECOM Ltd.
WEST LODGE
STATION APPROACH
WEST BYFLEET
SURREY
KT14 6NG

TEL : 01932 411011
FAX : 01932 411012

Site Name: RUSPER ROAD

Site ID: 837213

Address:
RUSPER ROAD
HORSHAM
WEST SUSSEX
RH12 4QR

Title: 100 EXISTING SITE PLAN

Project: VENDOR SWAP


Purpose of Issue: GENERAL ARRANGEMENT

EE Cell ID:	MBNL Cell ID:	3UK Cell ID:
71586	HSM013	RHO366

Master Drawing No: 837213_HSM013_71586_RHO366_M001_EE_VS_GA_A

Issue: A

V 3.0

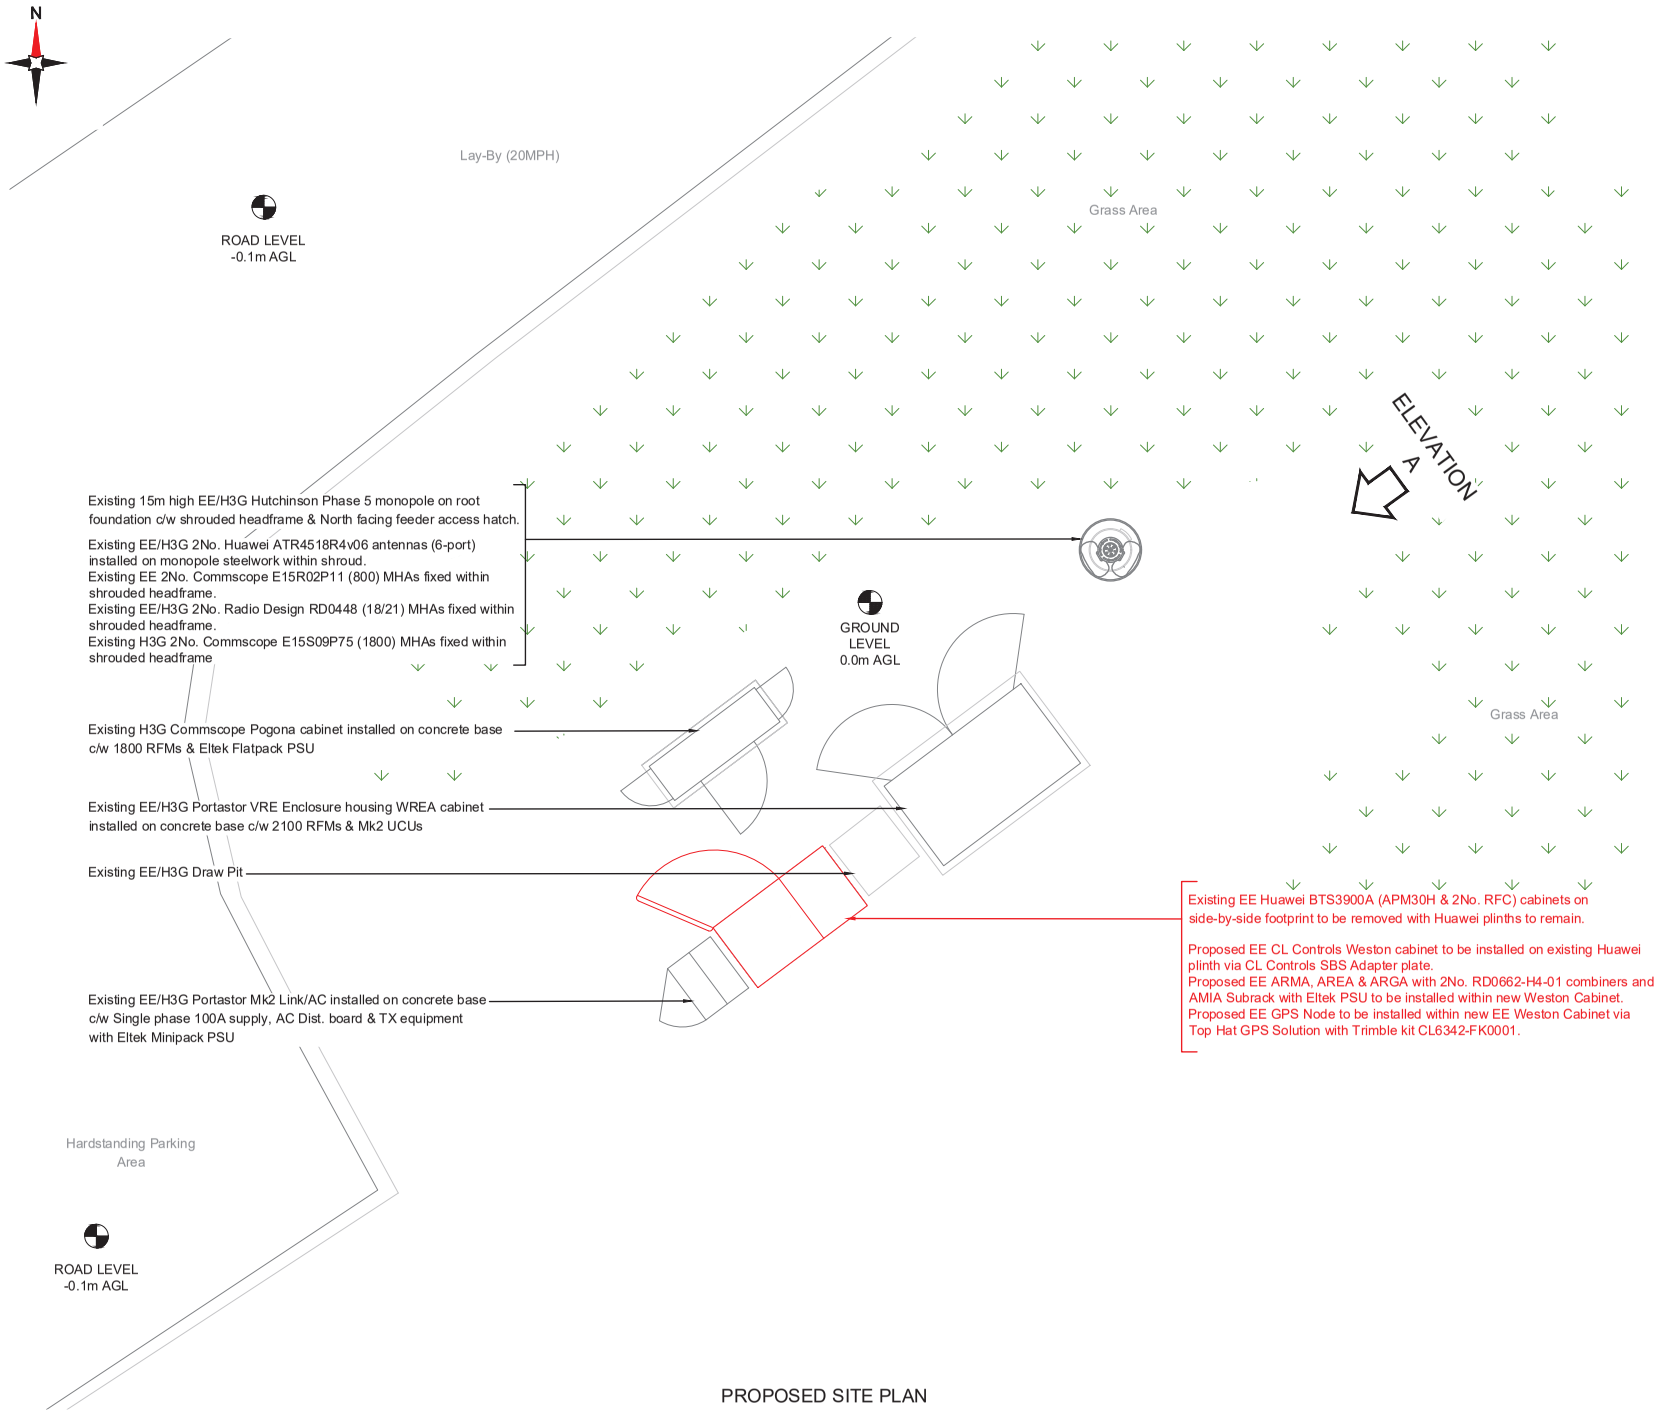

PROPOSED SITE PLAN

1:50

NOTES:

1. ALL DIMENSIONS IN MM UNLESS OTHERWISE NOTED.

Master:	MBNL / EE / H3G:	Project:	Purpose of Issue:	Issue:
M001	EE	Vendor Swap	General Arrangement	A
Date:	15/11/2024	Revision / Upgrade Description:		
Drawn:	A.Sebesta	First Issue		
Checked:	S.Coyle			
Approved:	L.Smallfield			

Hatfield Business Park
Hatfield
Hertfordshire
AL10 9BW

Tel: 01707 315000
Fax: 01707 319001

Design Consultant:& Principal Contractor:

WALDON TELECOM Ltd.
WEST LODGE
STATION APPROACH
WEST BYFLEET
SURREY
KT14 6NG

TEL : 01932 411011
FAX : 01932 411012

Site Name: RUSPER ROAD

Site ID: 837213

Address:

RUSPER ROAD
HORSHAM
WEST SUSSEX
RH12 4QR

Title: 150 PROPOSED SITE PLAN

Project: VENDOR SWAP

Purpose of Issue: GENERAL ARRANGEMENT


EE Cell ID:	MBNL Cell ID:	3UK Cell ID:
71586	HSM013	RHO366

Master Drawing No: 837213_HSM013_71586_RHO366_M001_EE_VS_GA_A

Issue: A

100mm
50mm
10mm

V 3.0

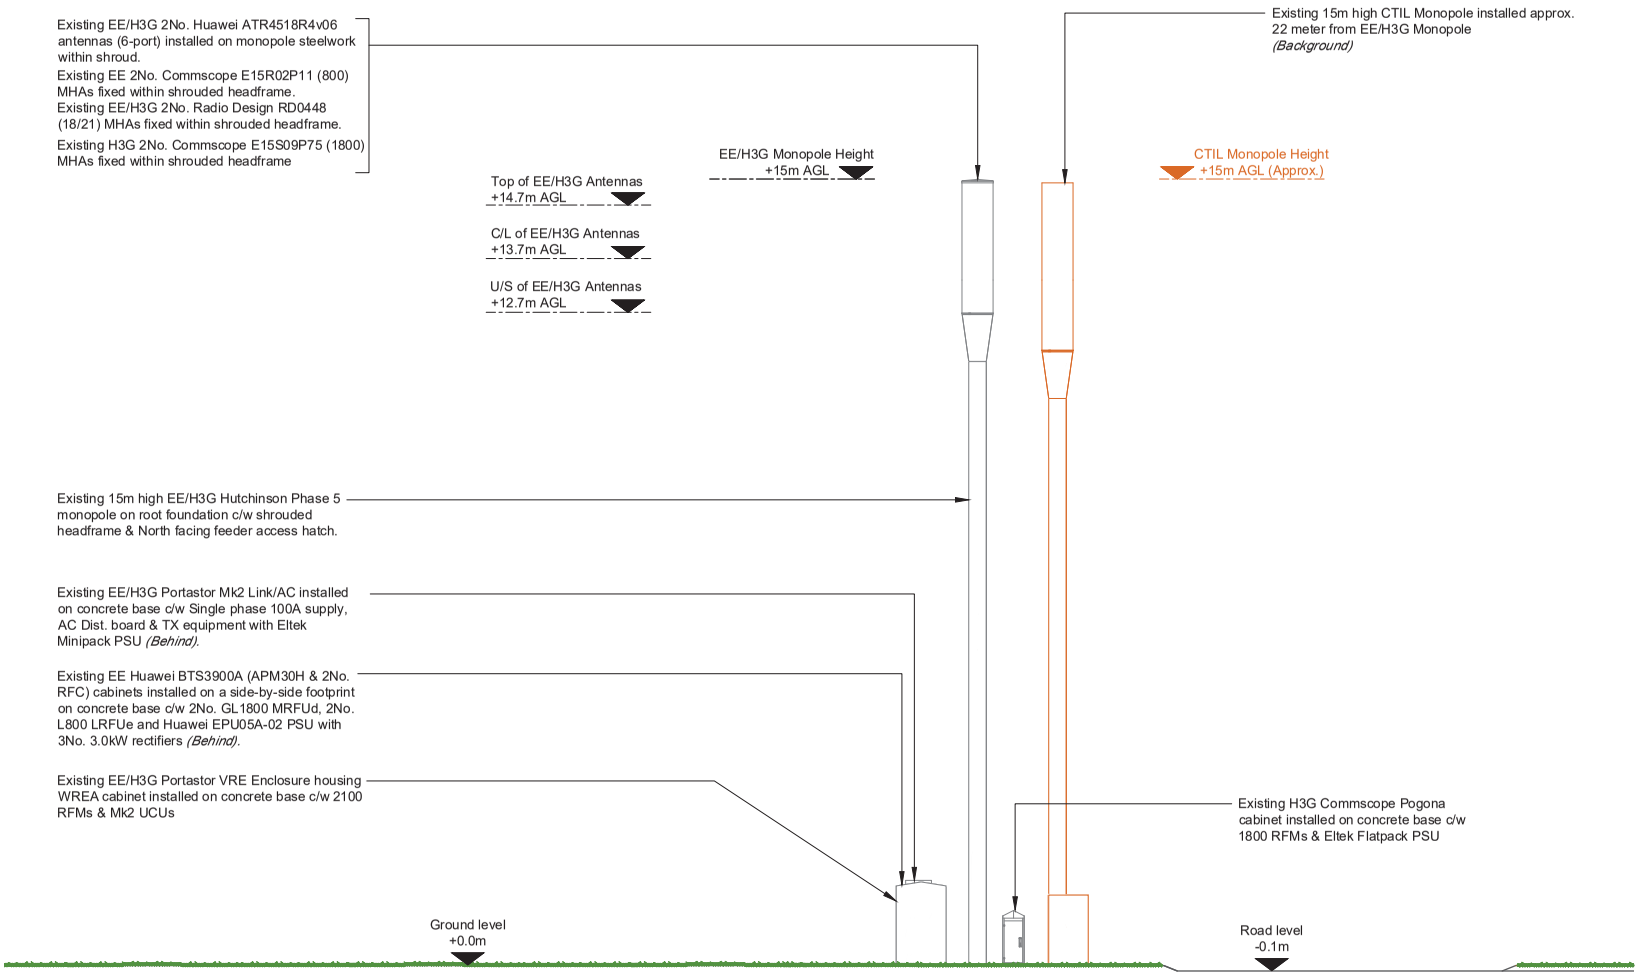

EXISTING SITE ELEVATION A

0 1:100 2m 4

100mm
50mm
10mm

NOTES:

1. ALL DIMENSIONS IN MM UNLESS OTHERWISE NOTED.

Master:	MBNL / EE / H3G:	Project:	Purpose of Issue:	Issue:
M001	EE	Vendor Swap	General Arrangement	A
Date:	15/11/2024	Revision / Upgrade Description:		
Drawn:	A.Sebesta	First Issue		
Checked:	S.Coyle			
Approved:	L.Smallfield			

Hatfield Business Park
Hatfield
Hertfordshire
AL10 9BW

Tel: 01707 315000
Fax: 01707 319001

Design Consultant:& Principal Contractor:

WALDON TELECOM Ltd.
WEST LODGE
STATION APPROACH
WEST BYFLEET
SURREY
KT14 6NG

TEL : 01932 411011
FAX : 01932 411012

Site Name: RUSPER ROAD

Site ID: 837213

Address:
RUSPER ROAD
HORSHAM
WEST SUSSEX
RH12 4QR

Title: 200 EXISTING SITE ELEVATION A

Project: VENDOR SWAP


Purpose of Issue: GENERAL ARRANGEMENT

EE Cell ID:	MBNL Cell ID:	3UK Cell ID:
71586	HSM013	RHO366

Master Drawing No: 837213_HSM013_71586_RHO366_M001_EE_VS_GA_A

Issue: A

V 3.0

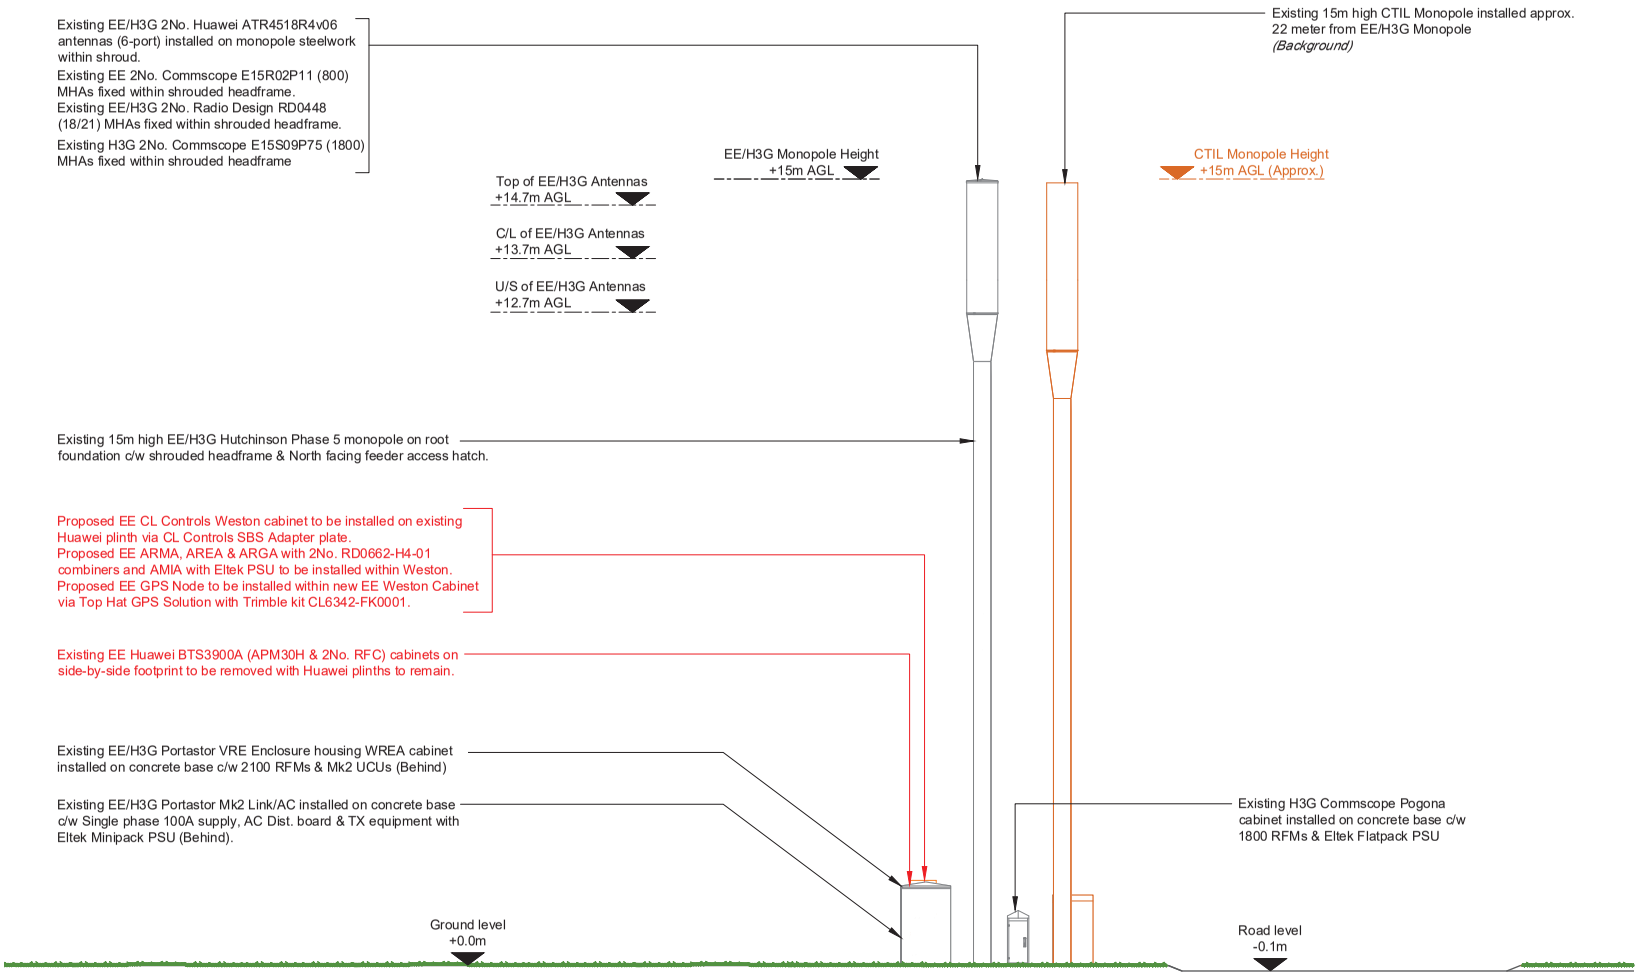

PROPOSED SITE ELEVATION A

0 1:100 2m 4

100mm 50mm 10mm

NOTES:

1. ALL DIMENSIONS IN MM UNLESS OTHERWISE NOTED.

Master:	MBNL / EE / H3G:	Project:	Purpose of Issue:	Issue:
M001	EE	Vendor Swap	General Arrangement	A

Date:	15/11/2024
Drawn:	A.Sebesta
Checked:	S.Coyle
Approved:	L.Smallfield

Revision / Upgrade Description: First Issue

Hatfield Business Park
Hatfield
Hertfordshire
AL10 9BW

Tel: 01707 315000
Fax: 01707 319001

Design Consultant:& Principal Contractor:

WALDON TELECOM Ltd.
WEST LODGE
STATION APPROACH
WEST BYFLEET
SURREY
KT14 6NG

TEL : 01932 411011
FAX : 01932 411012

Site Name: RUSPER ROAD

Site ID: 837213

Address:
RUSPER ROAD
HORSHAM
WEST SUSSEX
RH12 4QR

Title: 250 PROPOSED SITE ELEVATION A

Project: VENDOR SWAP

Purpose of Issue: GENERAL ARRANGEMENT

EE Cell ID:	MBNL Cell ID:	3UK Cell ID:
71586	HSM013	RHO366

Master Drawing No: 837213_HSM013_71586_RHO366_M001_EE_VS_GA_A

Issue: A