
RevNo	Revision note	Date	Signature	Checked

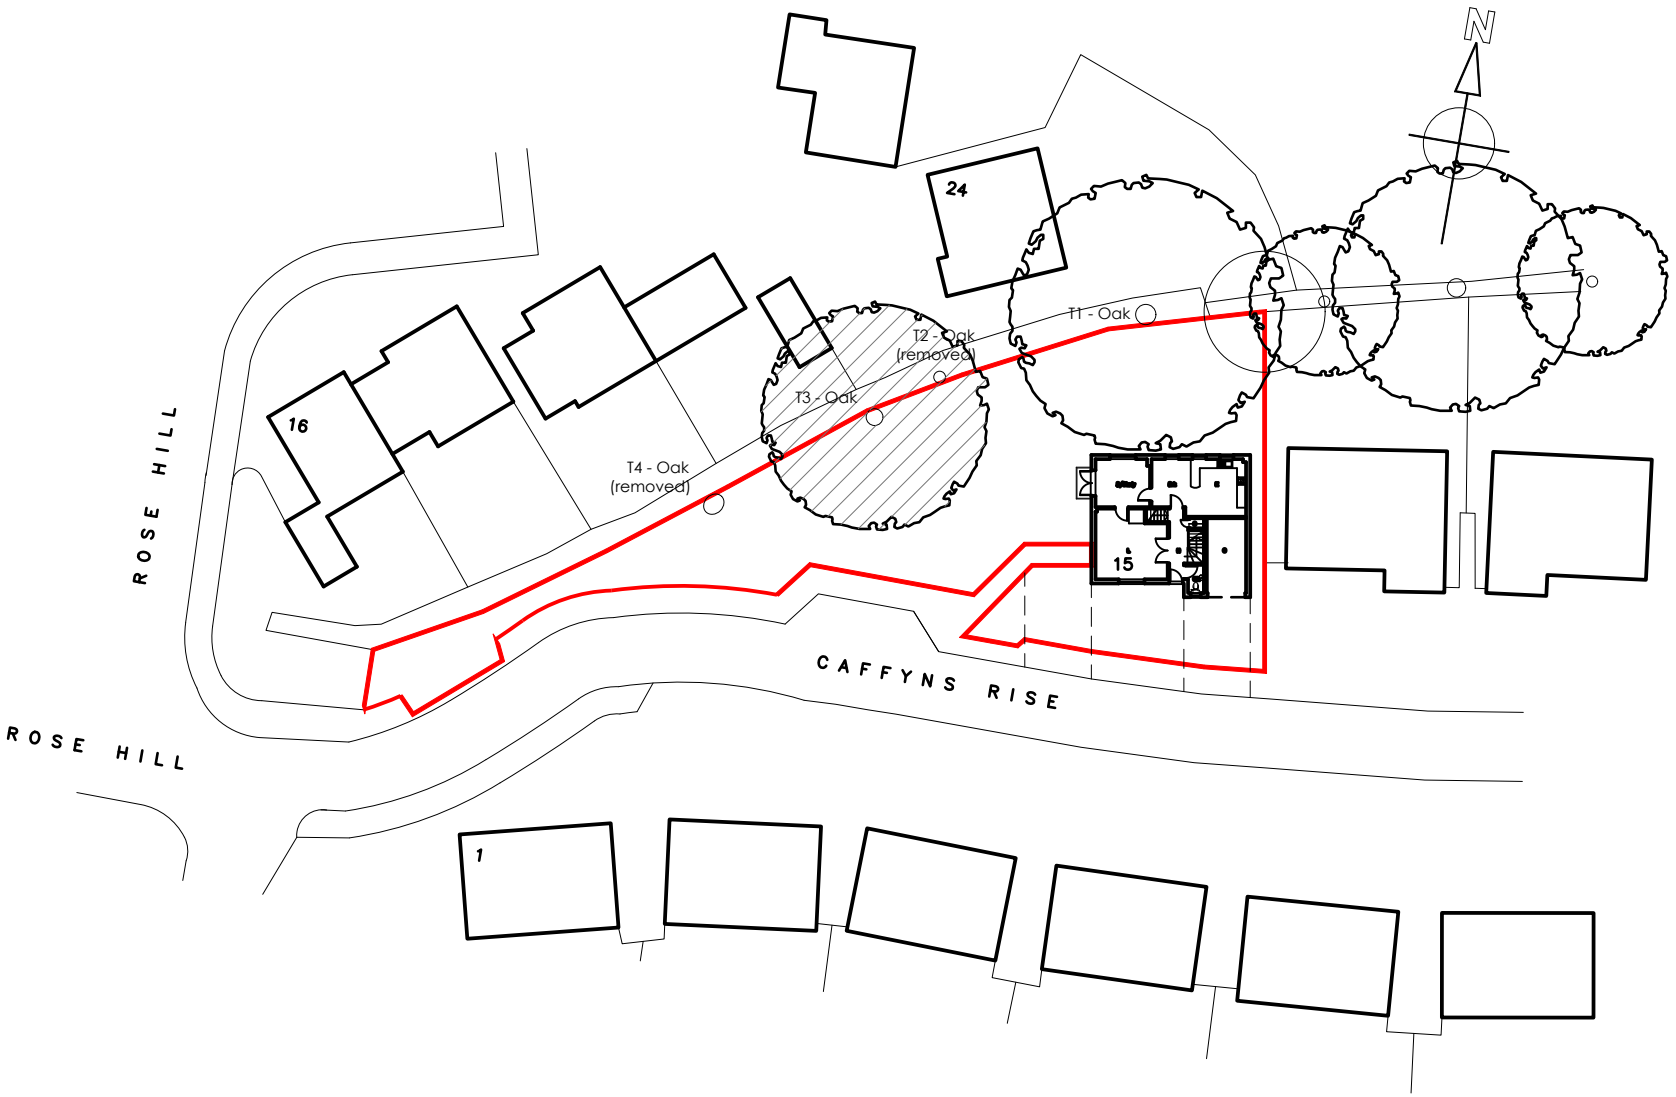

Designed by	Checked by	Approved by - date	File name	Date	Scale
LT	LT	LT- 31/10/2024	Site Plan	31/10/2024	1:500

Mr & Mrs L Trinder

Site & Location Plan

15 Caffyns Rise, Billingshurst

Edition	Sheet
0	003