


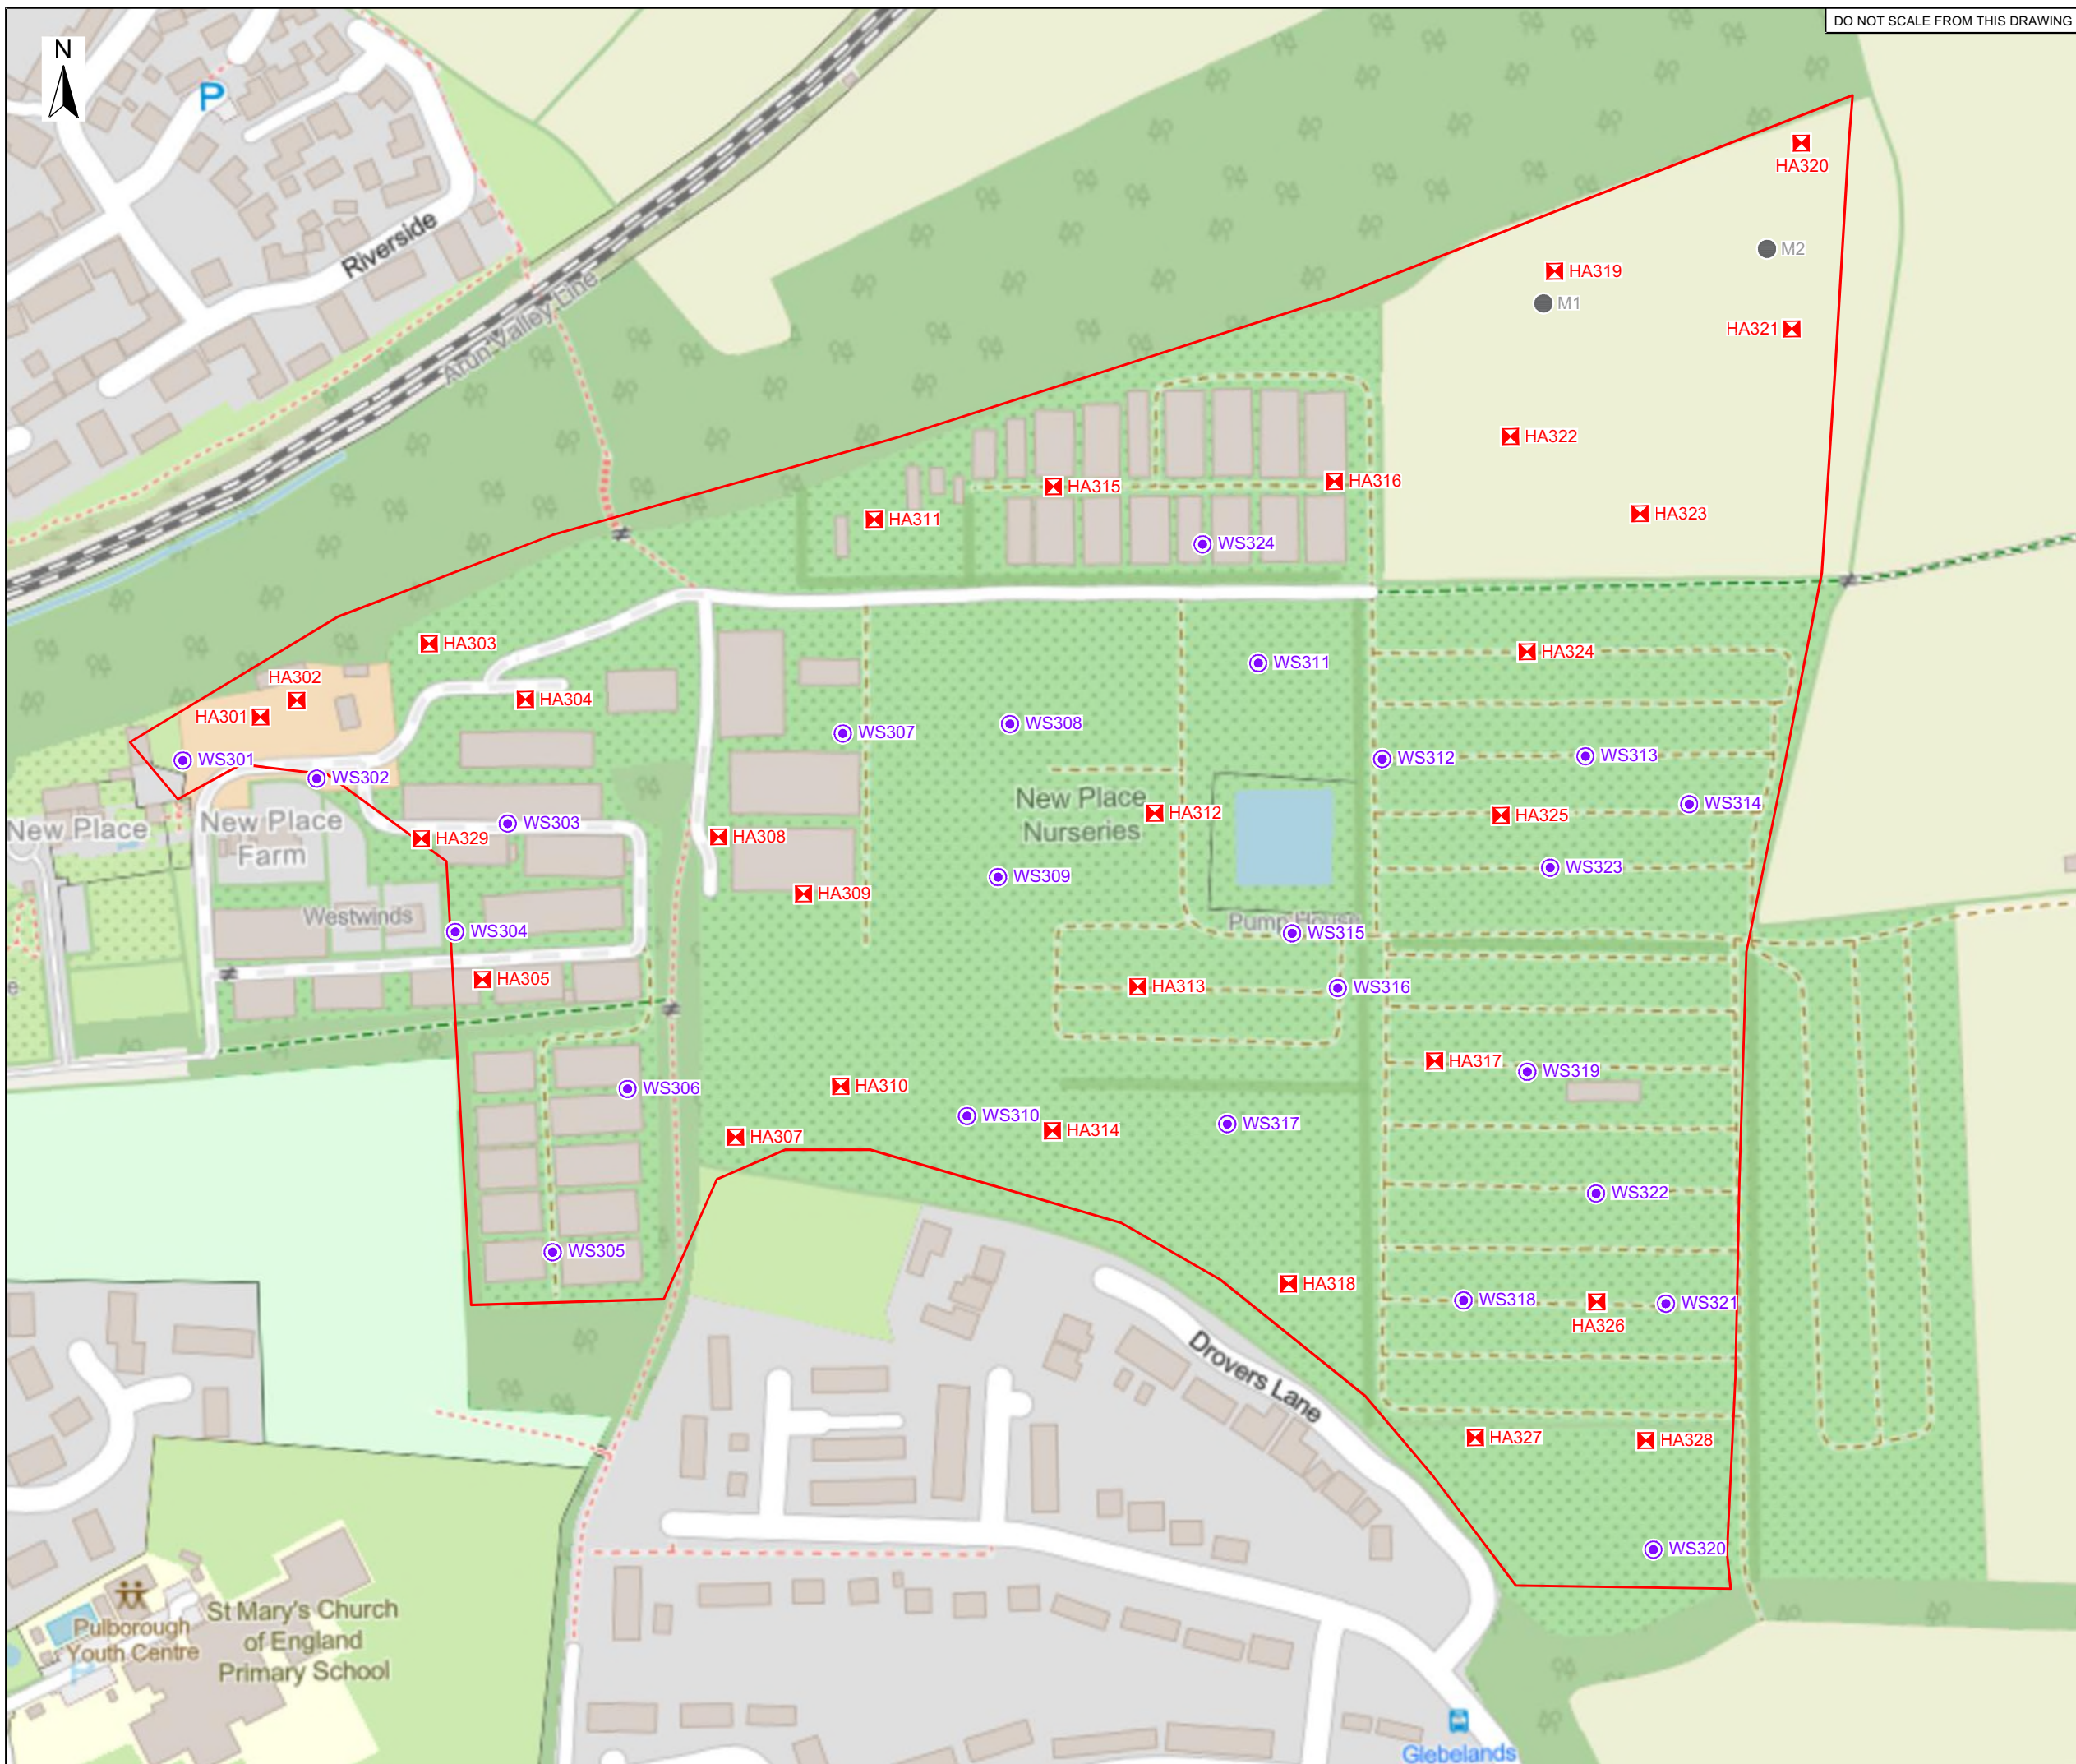

DO NOT SCALE FROM THIS DRAWING

LEGEND

- Site boundary
- Trial pit location
- Window sample location
- Stockpiles

Notes:

Map data © OpenStreetMap

C01	03.07.24	First Issue	LS	IB	IB
Rev	Date	Amendment	Drawn	Chkd	Appd



2nd Floor, Book House, Glebelands Centre, Vincent Ln,
Dorking, RH4 3HW

Client Barratt Homes Southern Counties		
Project Name New Place Farm, Pulborough		
Description Site Investigation Plan		
Project ID LP3646	Drawing no. 22201	Revision C01
File name LP3646-LW-222-XX-D-G-22201-C01		
Dimensions m	Scale 1:2000	Size A3

