
EXISTING ELEVATIONS

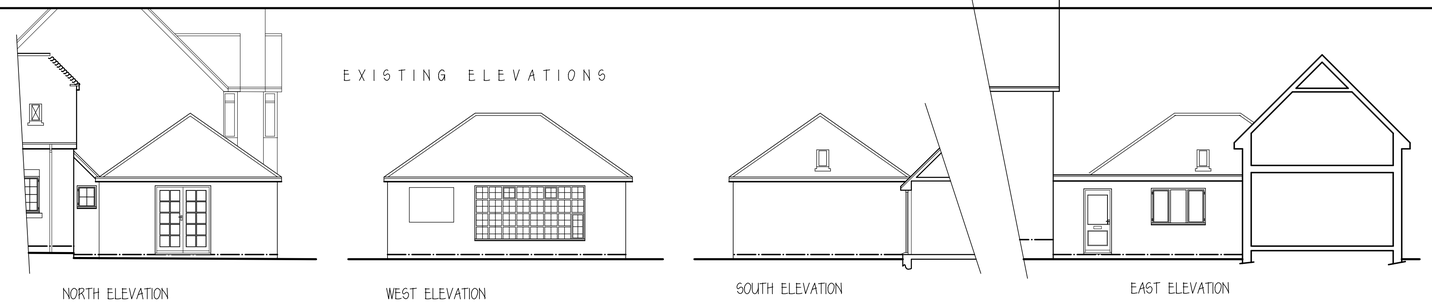

NORTH ELEVATION

WEST ELEVATION

SOUTH ELEVATION

EAST ELEVATION

PROPOSED ELEVATIONS



NORTH ELEVATION


WEST ELEVATION

SOUTH ELEVATION

EAST ELEVATION




scale 1:100

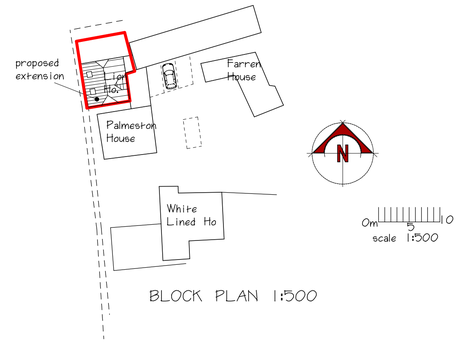


scale 1:500

BLOCK PLAN 1:500

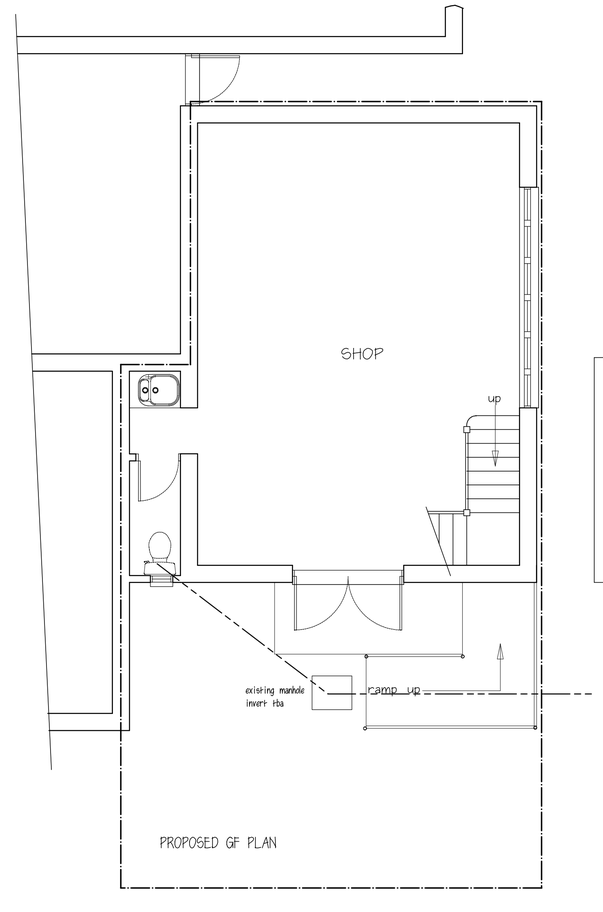


PROPOSED GF PLAN

PROPOSED FF PLAN

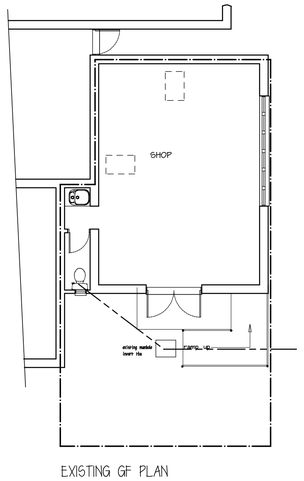


EXISTING GF PLAN

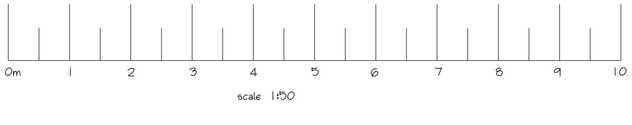

scale 1:50

N

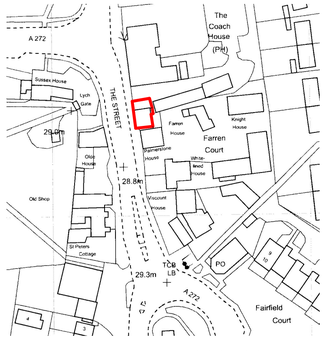

LOCATION PLAN 1:1250 0m 25

proposed extension to Lion Ho., The Street Cowfold

for M Hibbert Esq

P A Gosling — architectural consultants
78 Potters Lane
Burgess Hill RH15 9JS
01444 — 248945

scale 1:50,1:100@A1	drawing no. 319.23.01b
date Nov 23	
drawn PAG	