This plan is licensed for reproduction for planning purposes

PLOT BOUNDARY

PROPOSED EXTENSION OUTLINE

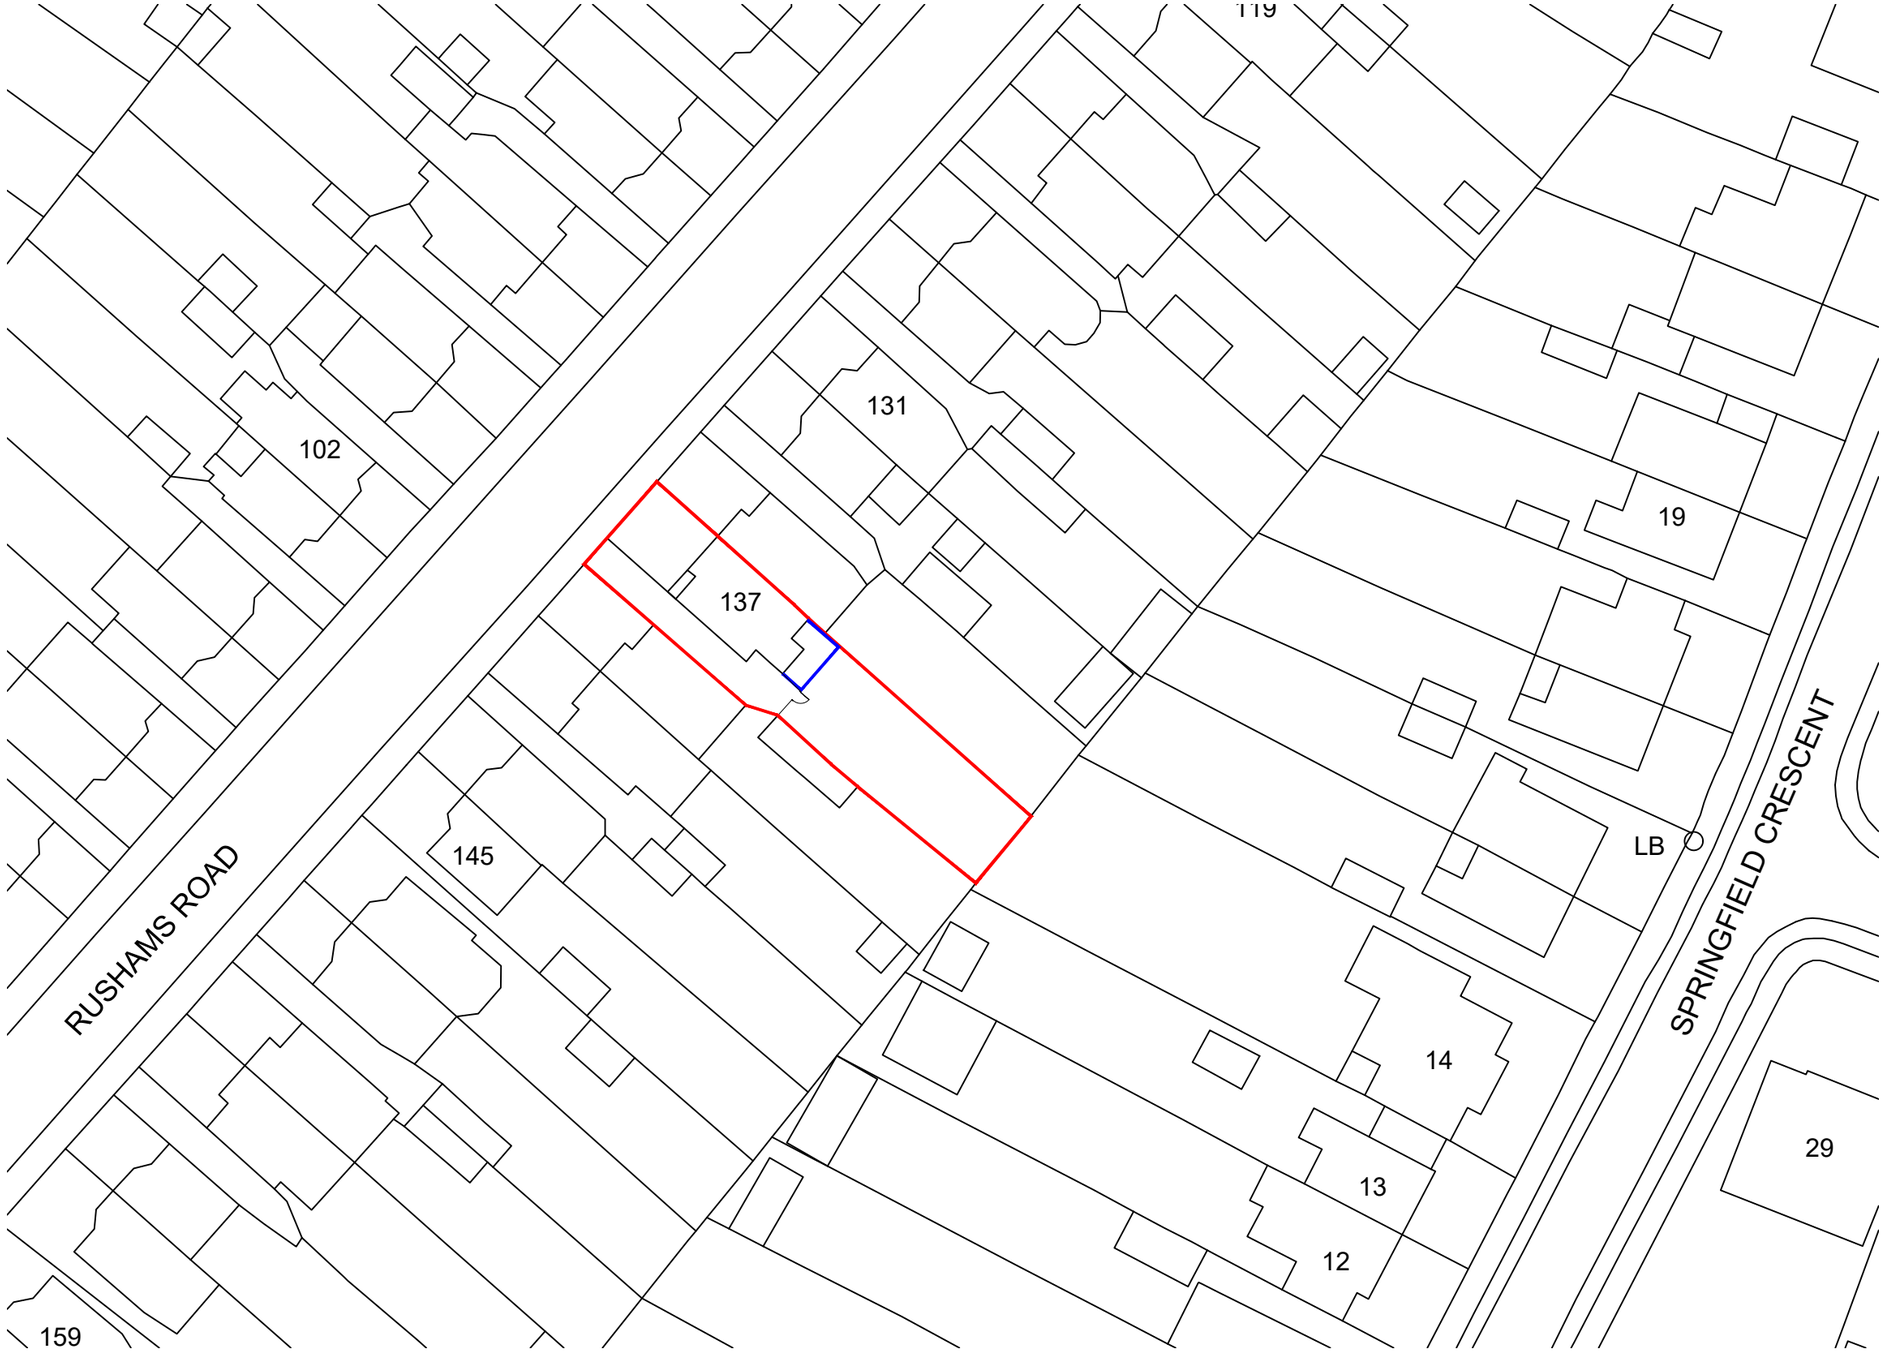

NORTH

1:500

10m 0 10m 20m 30m 40m 50m

SCALE BAR 1:500

DO NOT SCALE OFF THIS DRAWING

A	07.01.26	Title block amended	RS

Revisions

PROJECT

137 Rushams Road Horsham

DRAWING

Site / Block Plan Proposed

Scale	Date	Drg No
1:500@A3	Nov. 2025	RR_P_01
Drawn by		Revision
RS		A

RS Architectural Designs

© Copyright