SK/07 A4 1:200
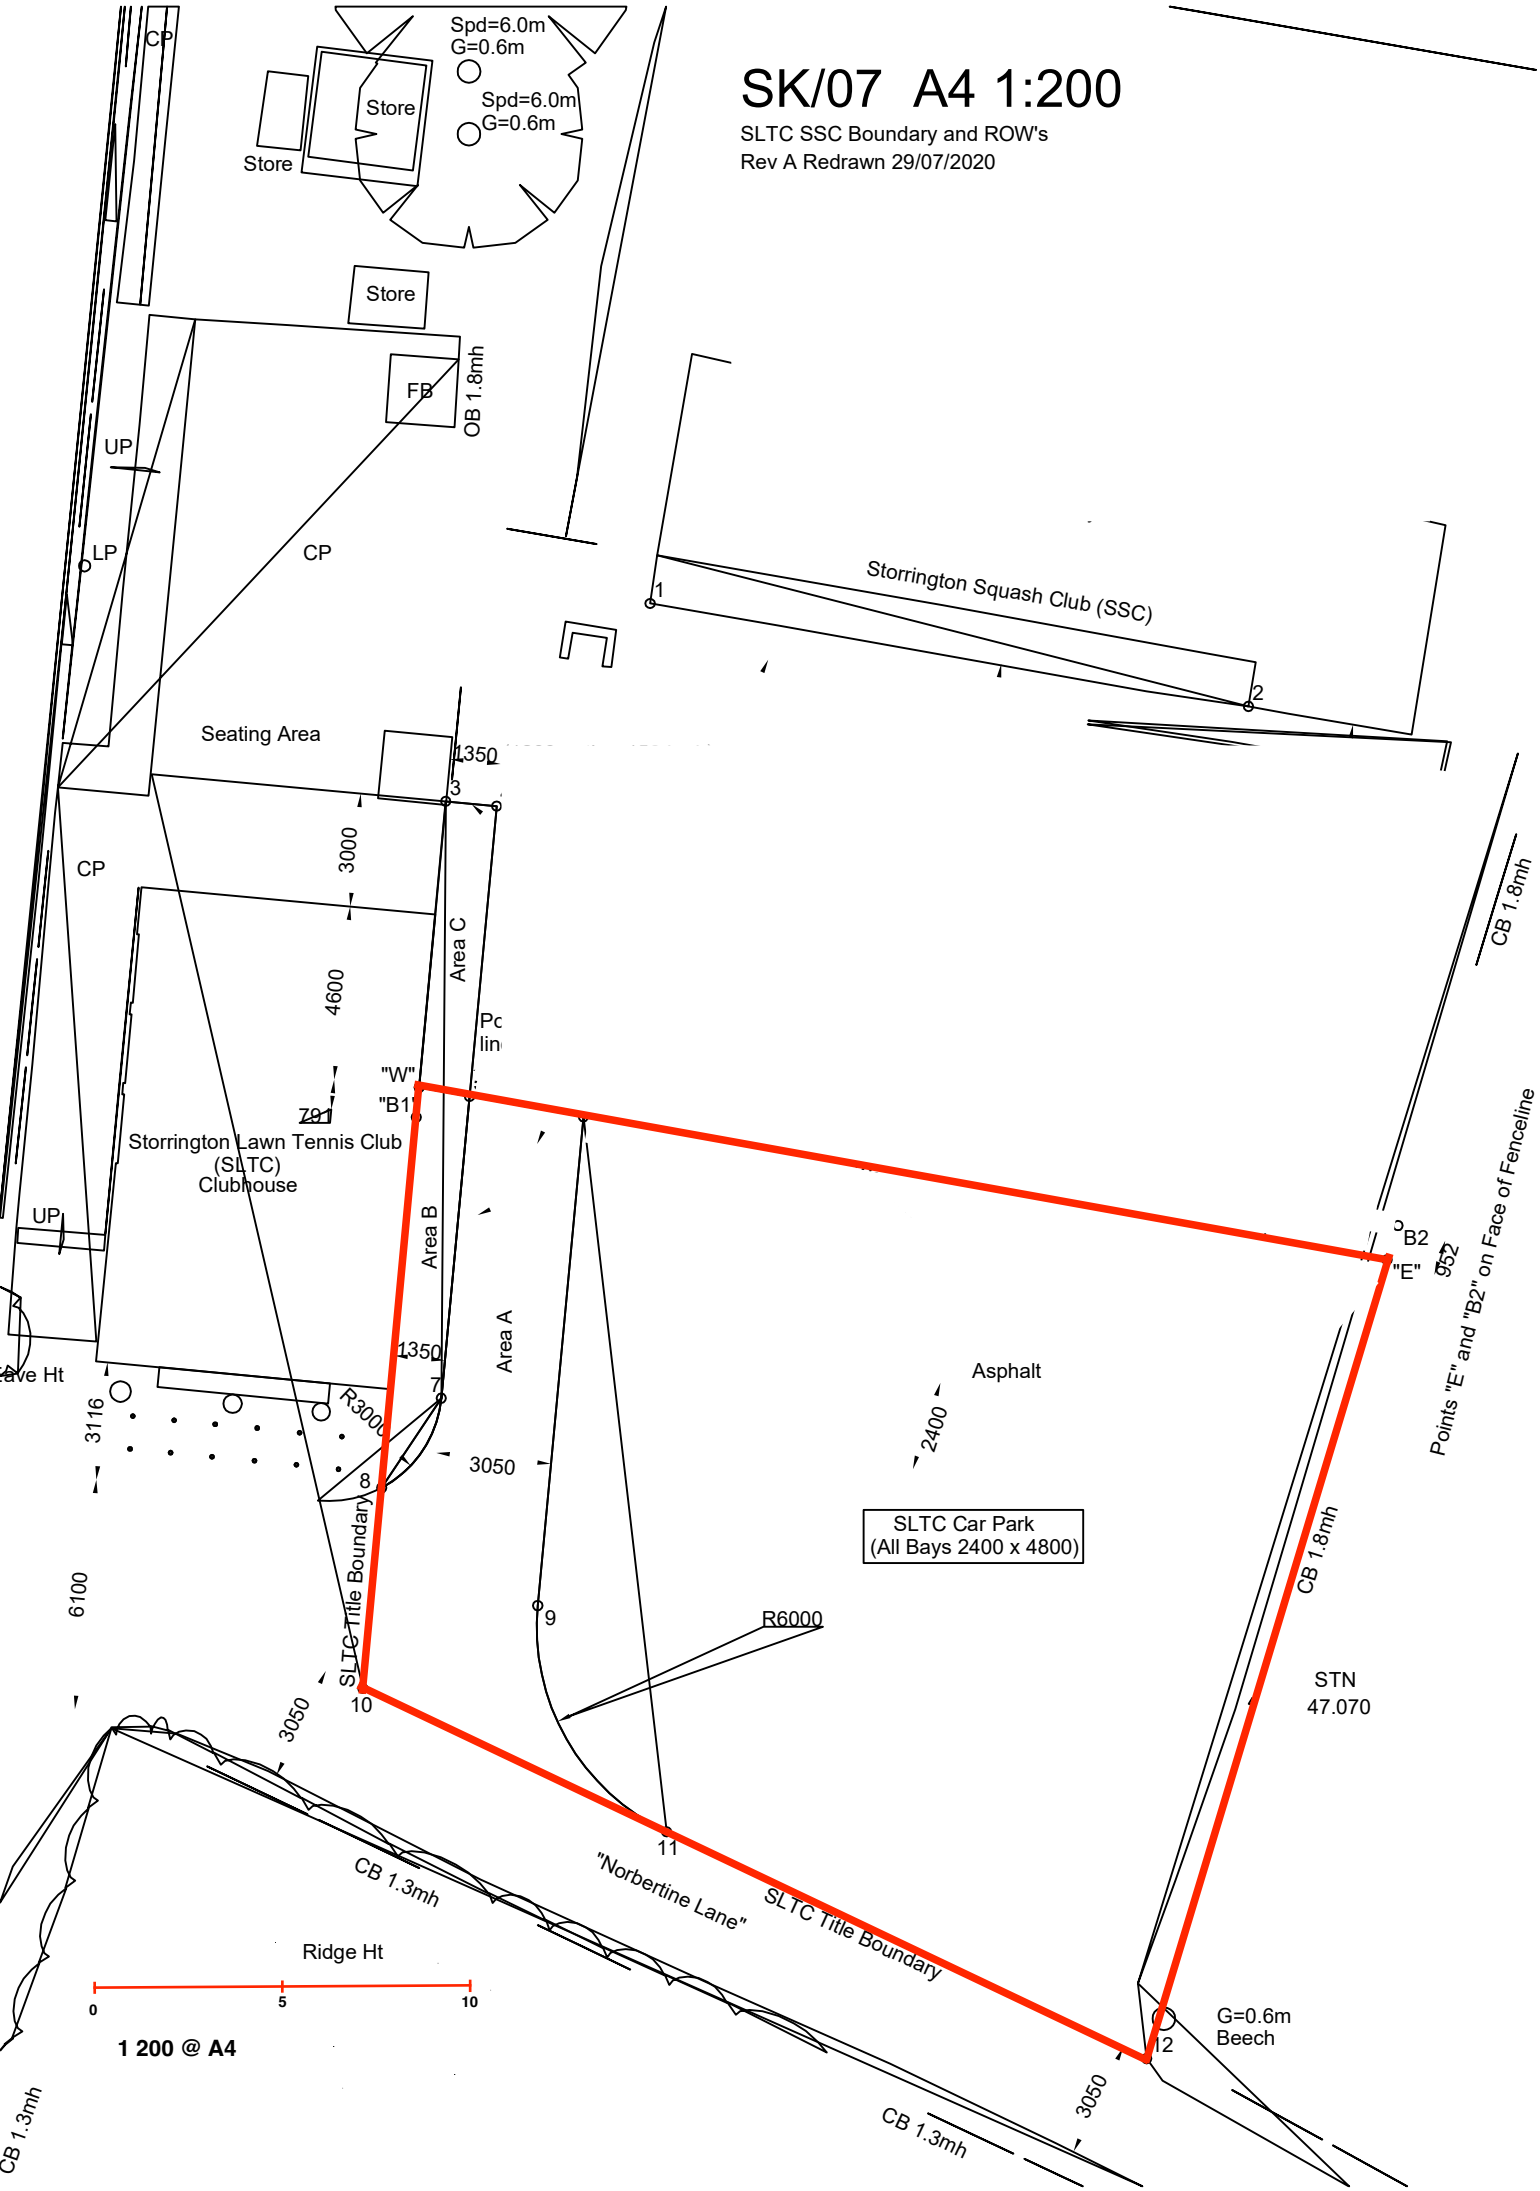
SLTC SSC Boundary and ROW's
Rev A Redrawn 29/07/2020